



SCALE
1:1000

0 10 20 40

NINTH LINE — EXISTING UTILITY PLAN

HALTON REGION
NINTH LINE

CLASS ENVIRONMENTAL ASSESSMENT STUDY

LEGEND

— Existing Property Line
- - - - - G - - - - - Enbridge Pipeline
— HCA — Hydro
- - - - - G - - - - - Union Gas

— C — Existing Conduit
— B — Existing Buried Cable
+ Existing Manhole
BP Existing Bell Pole
X Existing Pedestal
— 36" TransCanada Pipeline

PLATE

1



SCALE
1:1000

NINTH LINE — EXISTING UTILITY PLAN

HALTON REGION
NINTH LINE


CLASS ENVIRONMENTAL ASSESSMENT STUDY

LEGEND

	Existing Property Line		Existing Conduit
	Enbridge Pipeline		Existing Buried Cable
	Hydro		Existing Manhole
	Union Gas		Existing Bell Pole
			Existing Pedestal
			36" TransCanada Pipeline

PLATE

2

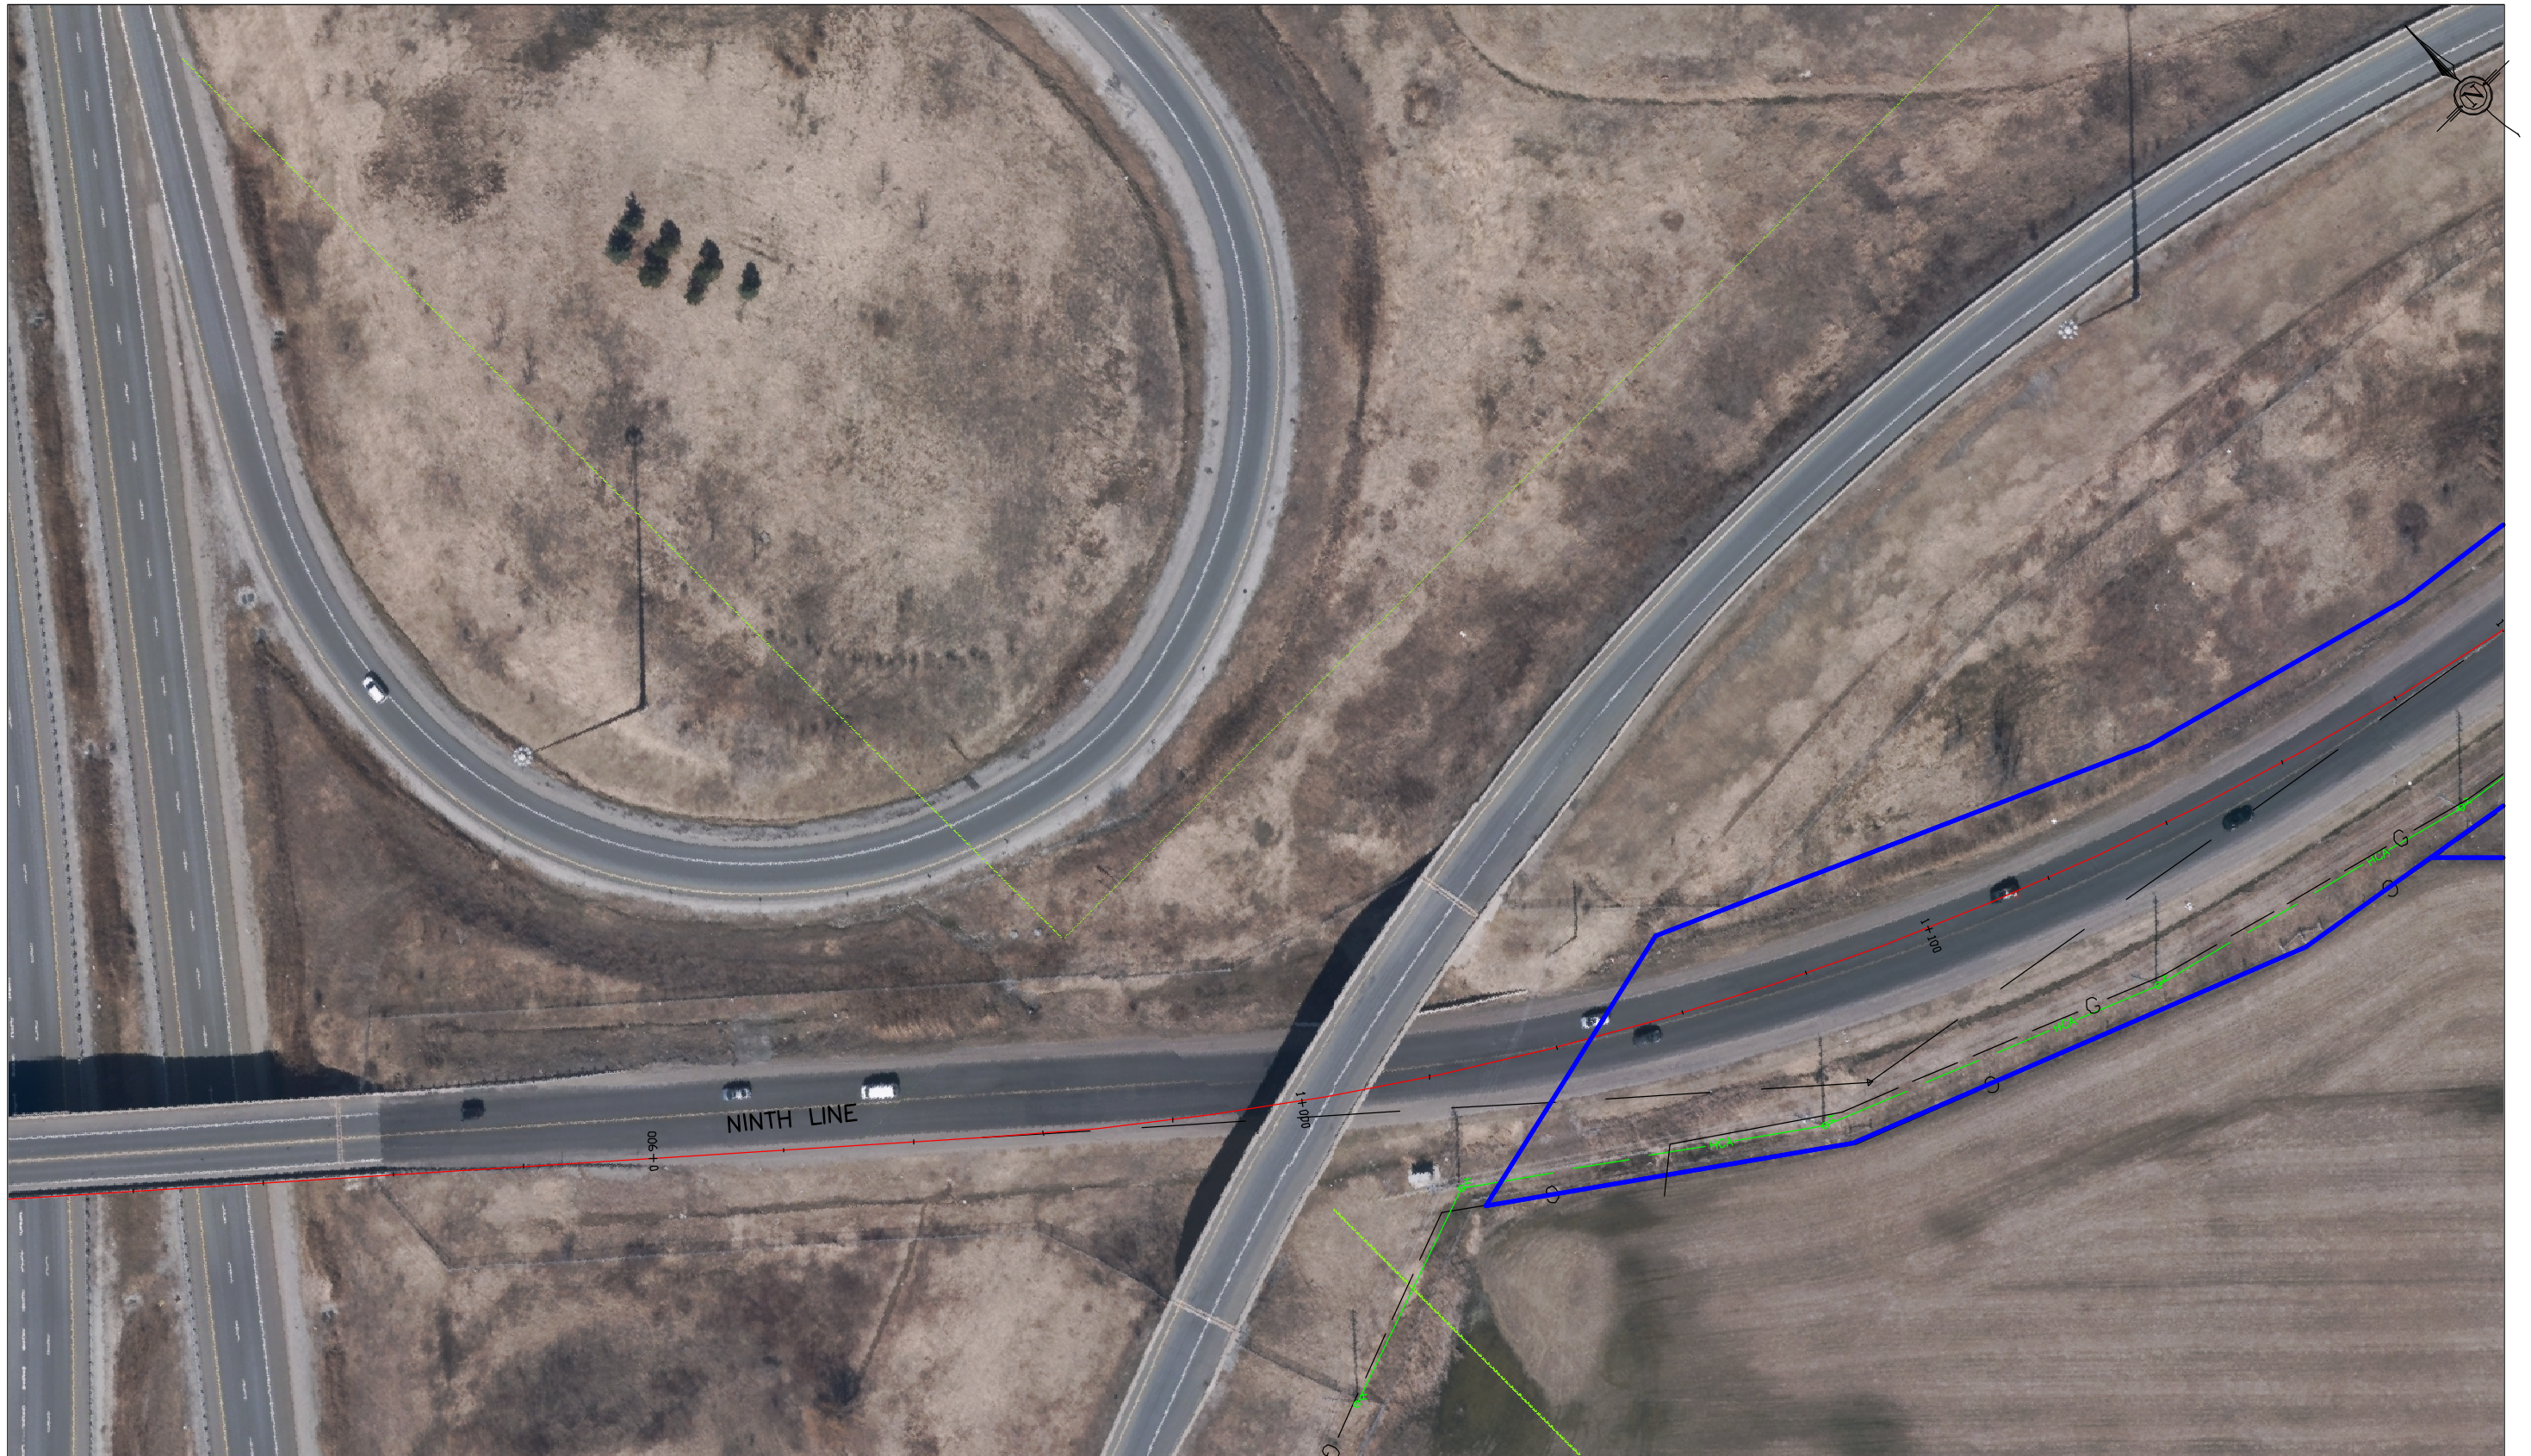

SCALE
1:1000

NINTH LINE — EXISTING UTILITY PLAN

HALTON REGION
NINTH LINE


CLASS ENVIRONMENTAL ASSESSMENT STUDY

LEGEND

	Existing Property Line		Existing Conduit
	Enbridge Pipeline		Existing Buried Cable
	HCA		Existing Manhole
	Union Gas		Existing Bell Pole
			Existing Pedestal
			36" TransCanada Pipeline

PLATE

3

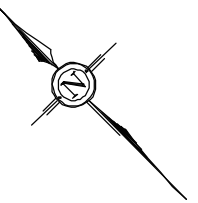

SCALE
1:1000



NINTH LINE — EXISTING UTILITY PLAN

HALTON REGION
NINTH LINE



CLASS ENVIRONMENTAL ASSESSMENT STUDY

LEGEND

	Existing Property Line		Existing Conduit
	Enbridge Pipeline		Existing Buried Cable
	Hydro		Existing Manhole
	Union Gas		Existing Bell Pole
			Existing Pedestal
			36" TransCanada Pipeline

PLATE

4

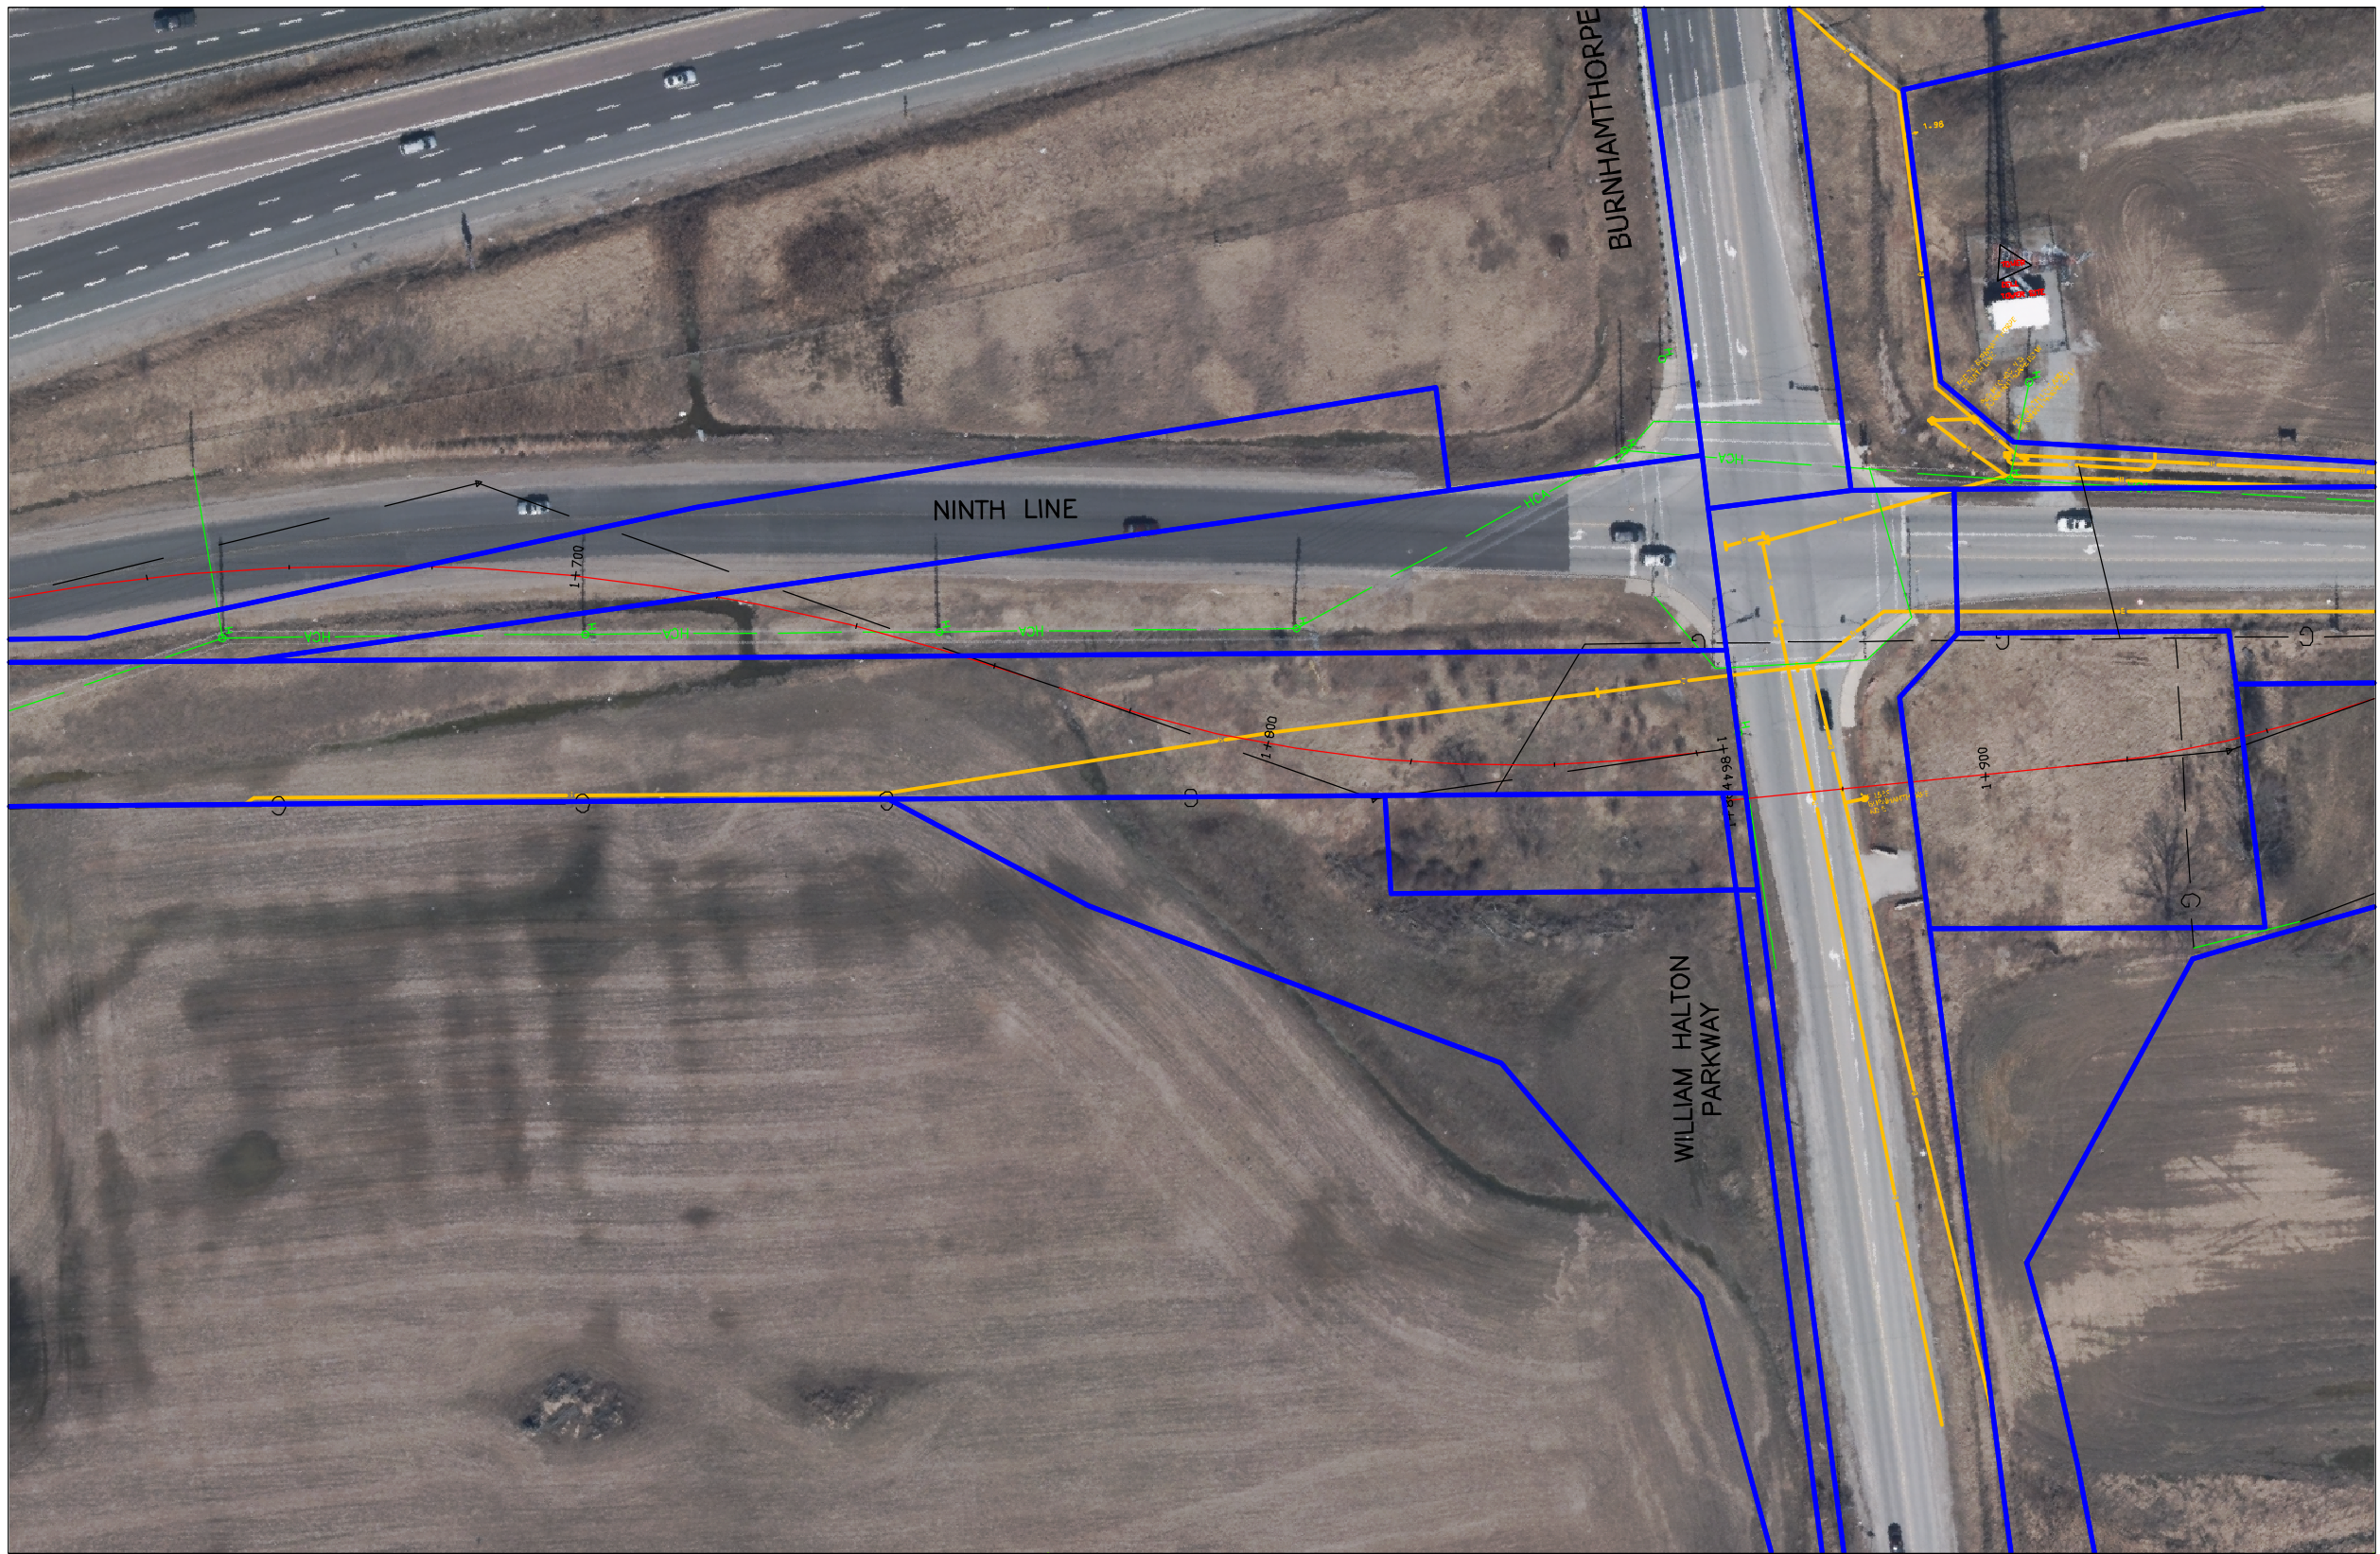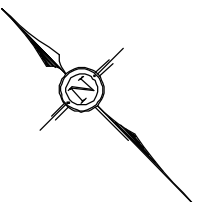

SCALE
1:1000



NINTH LINE — EXISTING UTILITY PLAN

HALTON REGION
NINTH LINE

CLASS ENVIRONMENTAL ASSESSMENT STUDY

LEGEND

	Existing Property Line		Existing Conduit
	Enbridge Pipeline		Existing Buried Cable
	Hydro		Existing Manhole
	Union Gas		Existing Bell Pole
			Existing Pedestal
			36" TransCanada Pipeline

PLATE

5



SCALE
1:1000

NINTH LINE — EXISTING UTILITY PLAN

HALTON REGION
NINTH LINE

CLASS ENVIRONMENTAL ASSESSMENT STUDY

LEGEND

	Existing Property Line		Existing Conduit
	Enbridge Pipeline		Existing Buried Cable
	Hydro		Existing Manhole
	Union Gas		Existing Bell Pole
			Existing Pedestal
			36" TransCanada Pipeline

PLATE

6



SCALE
1:1000

NINTH LINE — EXISTING UTILITY PLAN

HALTON REGION
NINTH LINE

CLASS ENVIRONMENTAL ASSESSMENT STUDY

LEGEND

	Existing Property Line		Existing Conduit
	Enbridge Pipeline		Existing Buried Cable
	Hydro		Existing Manhole
	Union Gas		Existing Bell Pole
			Existing Pedestal
			36" TransCanada Pipeline

PLATE

7



SCALE
1:1000

NINTH LINE — EXISTING UTILITY PLAN

HALTON REGION
NINTH LINE

CLASS ENVIRONMENTAL ASSESSMENT STUDY

LEGEND

	Existing Property Line		Existing Conduit
	Enbridge Pipeline		Existing Buried Cable
	Hydro		Existing Manhole
	Union Gas		Existing Bell Pole
			Existing Pedestal
			36" TransCanada Pipeline

PLATE





SCALE
1:1000

NINTH LINE — EXISTING UTILITY PLAN

HALTON REGION
NINTH LINE


CLASS ENVIRONMENTAL ASSESSMENT STUDY

LEGEND

	Existing Property Line		Existing Conduit
	Enbridge Pipeline		Existing Buried Cable
	Hydro		Existing Manhole
	Union Gas		Existing Bell Pole
			Existing Pedestal
			36" TransCanada Pipeline

PLATE

9

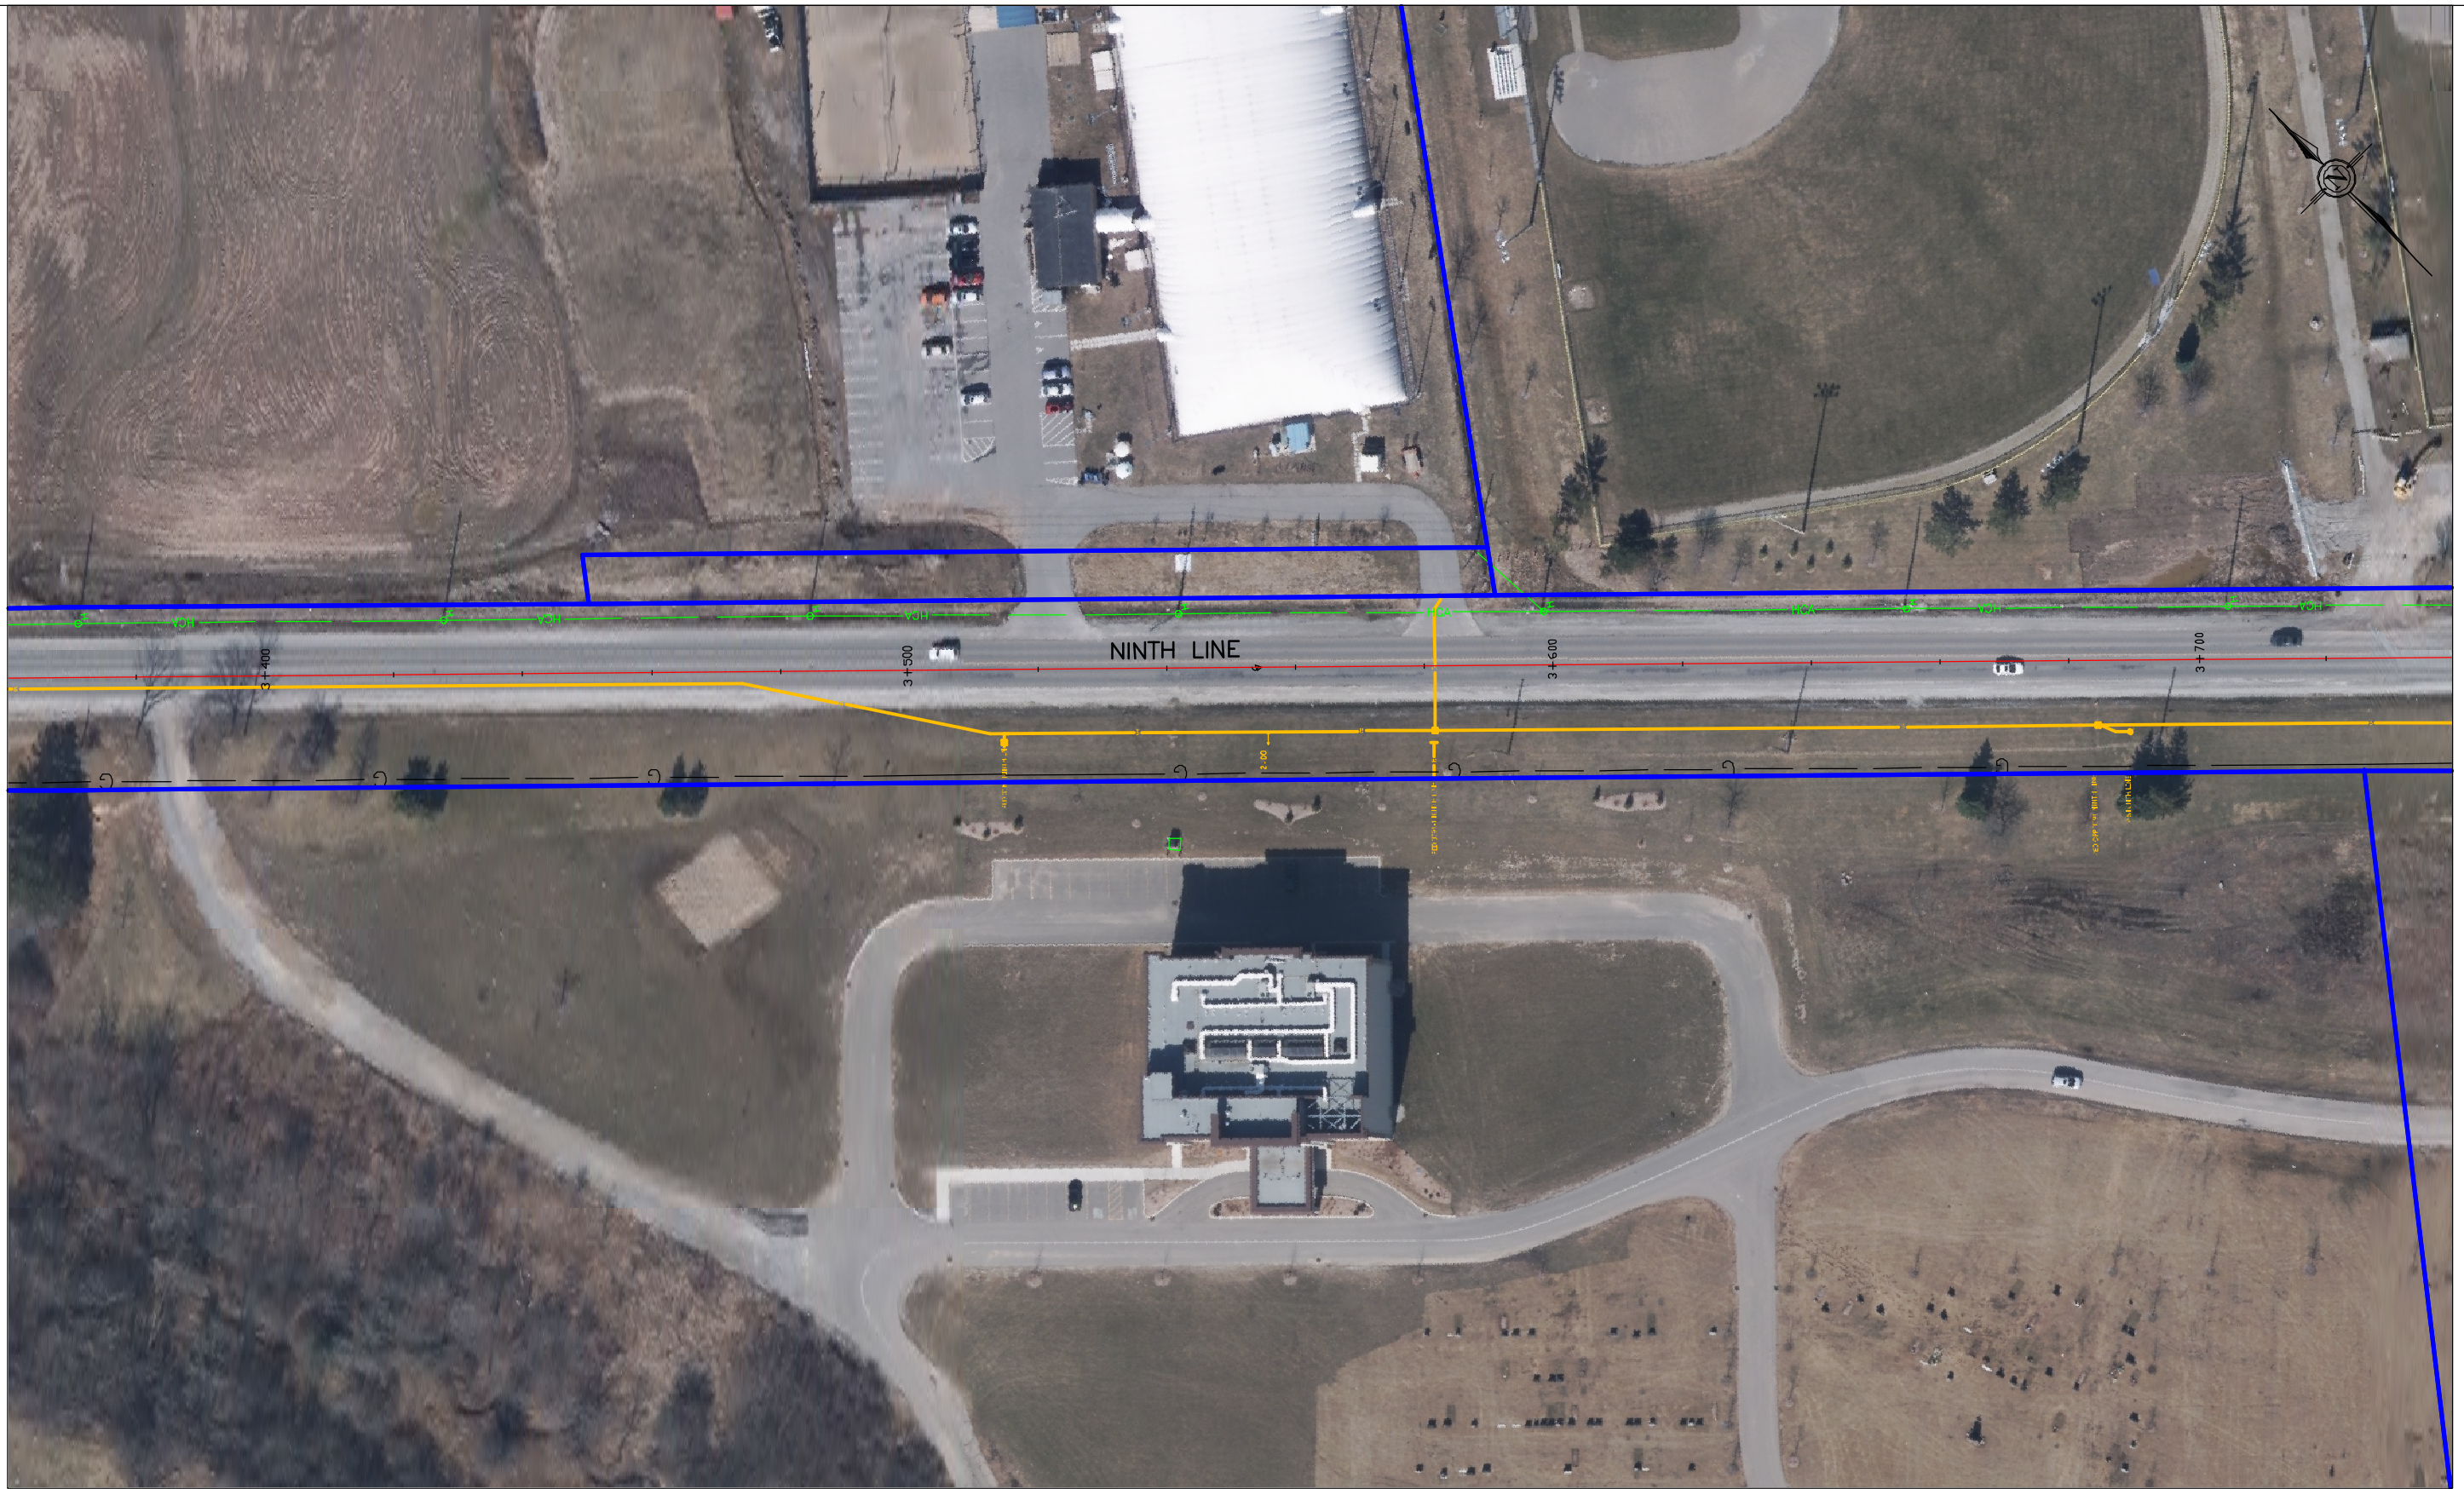

SCALE
1:1000

NINTH LINE — EXISTING UTILITY PLAN

HALTON REGION
NINTH LINE

CLASS ENVIRONMENTAL ASSESSMENT STUDY



LEGEND

- Existing Property Line
- Enbridge Pipeline
- HCA
- Union Gas

- Existing Conduit
- Existing Buried Cable
- Existing Manhole
- Existing Bell Pole
- Existing Pedestal
- 36" TransCanada Pipeline

PLATE

10

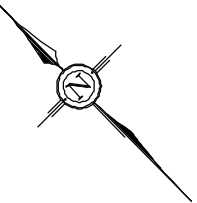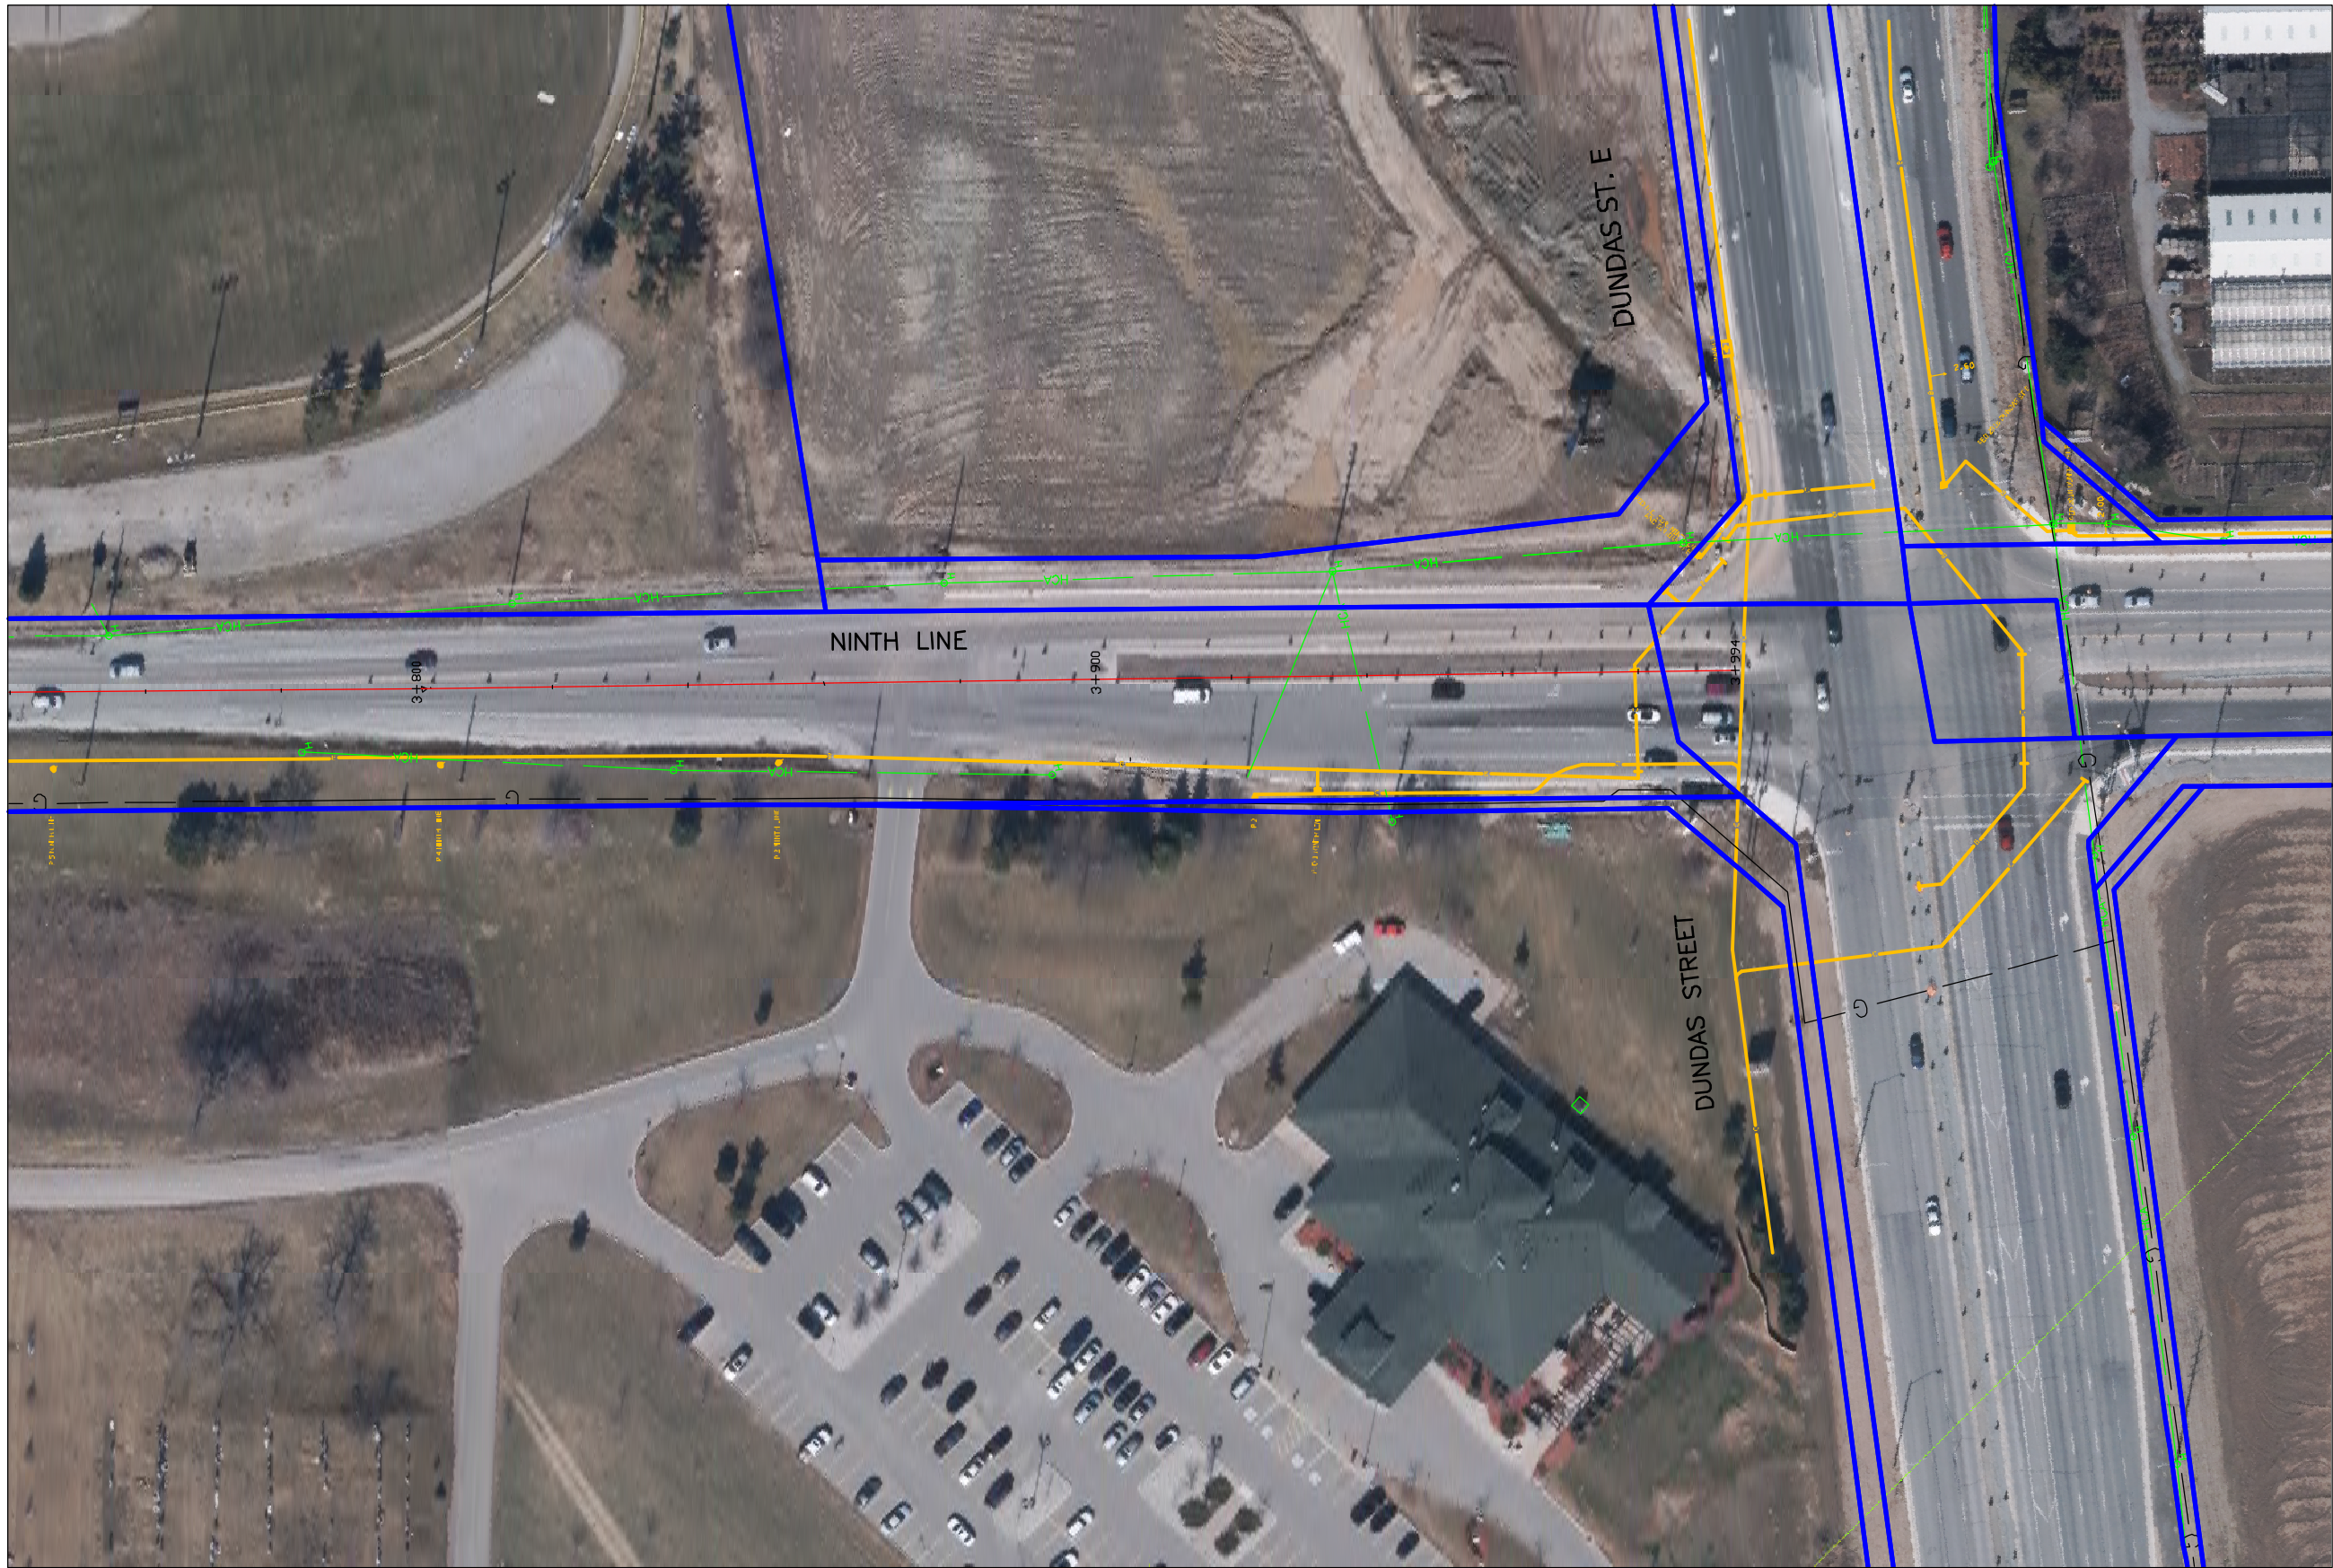

SCALE
1:1000

NINTH LINE — EXISTING UTILITY PLAN

HALTON REGION
NINTH LINE

CLASS ENVIRONMENTAL ASSESSMENT STUDY

LEGEND

- Existing Property Line
- Enbridge Pipeline
- Hydro
- Union Gas

- Existing Conduit
- Existing Buried Cable
- Existing Manhole
- Existing Bell Pole
- Existing Pedestal
- 36" TransCanada Pipeline

PLATE

11