DRAFT - PRELIMINARY FOR DISCUSSION PURPOSES ONLY

DRAFT - PRELIMINARY FOR DISCUSSION PURPOSES ONLY

STEELES AVENUE W

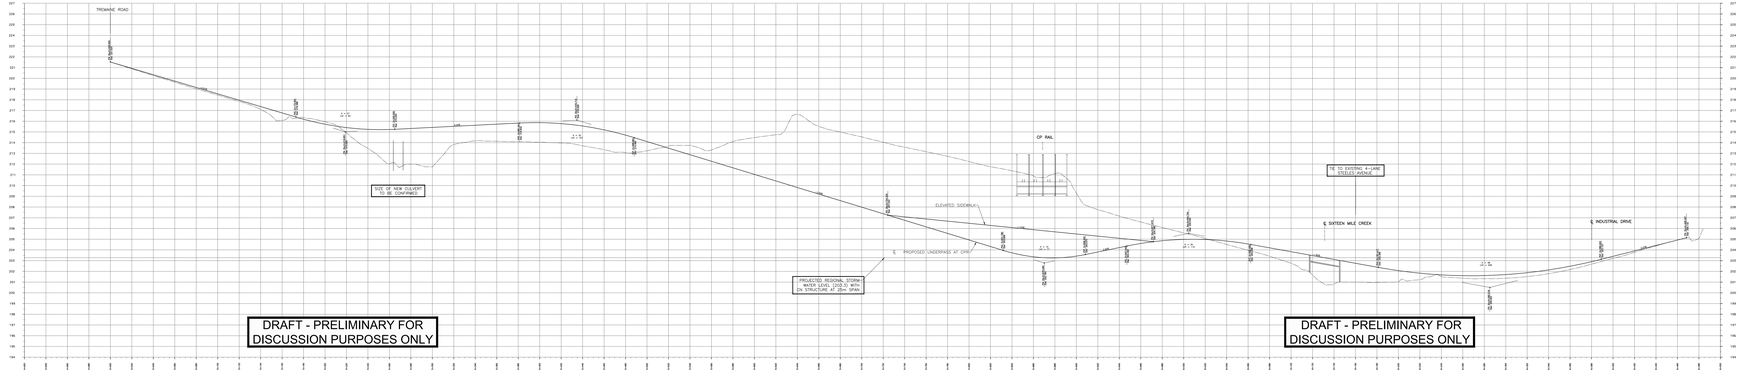

DRAFT - PRELIMINARY FOR DISCUSSION PURPOSES ONLY

DRAFT - PRELIMINARY FOR DISCUSSION PURPOSES ONLY

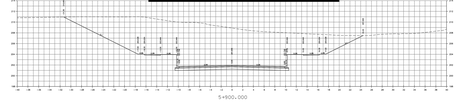

TYPICAL SECTIONS UNDERPASS

DRAFT - PRELIMINARY FOR DISCUSSION PURPOSES ONLY

LEGEND

- 3.0m MULTI -USE PATHWAY
- SOD
- BIKE LANE / PAVED SHOULDER
- ASPHALT PAVEMENT
- CURB
- RETAINING WALL
- BRIDGE STRUCTURE

wsp

Halton Region

PRELIMINARY PLAN FOR STEELES AVENUE CORRIDOR
HALTON REGION
MUNICIPAL CLASS ENVIRONMENTAL ASSESSMENT STUDY
STEELES AVENUE (REGIONAL ROAD 8)
TRANSPORTATION CORRIDOR IMPROVEMENTS
TREMAINE ROAD (REGIONAL ROAD 22) TO INDUSTRIAL DRIVE

DATE:	SCALE:	DWG No.:
APRIL 2021	1:1000	