



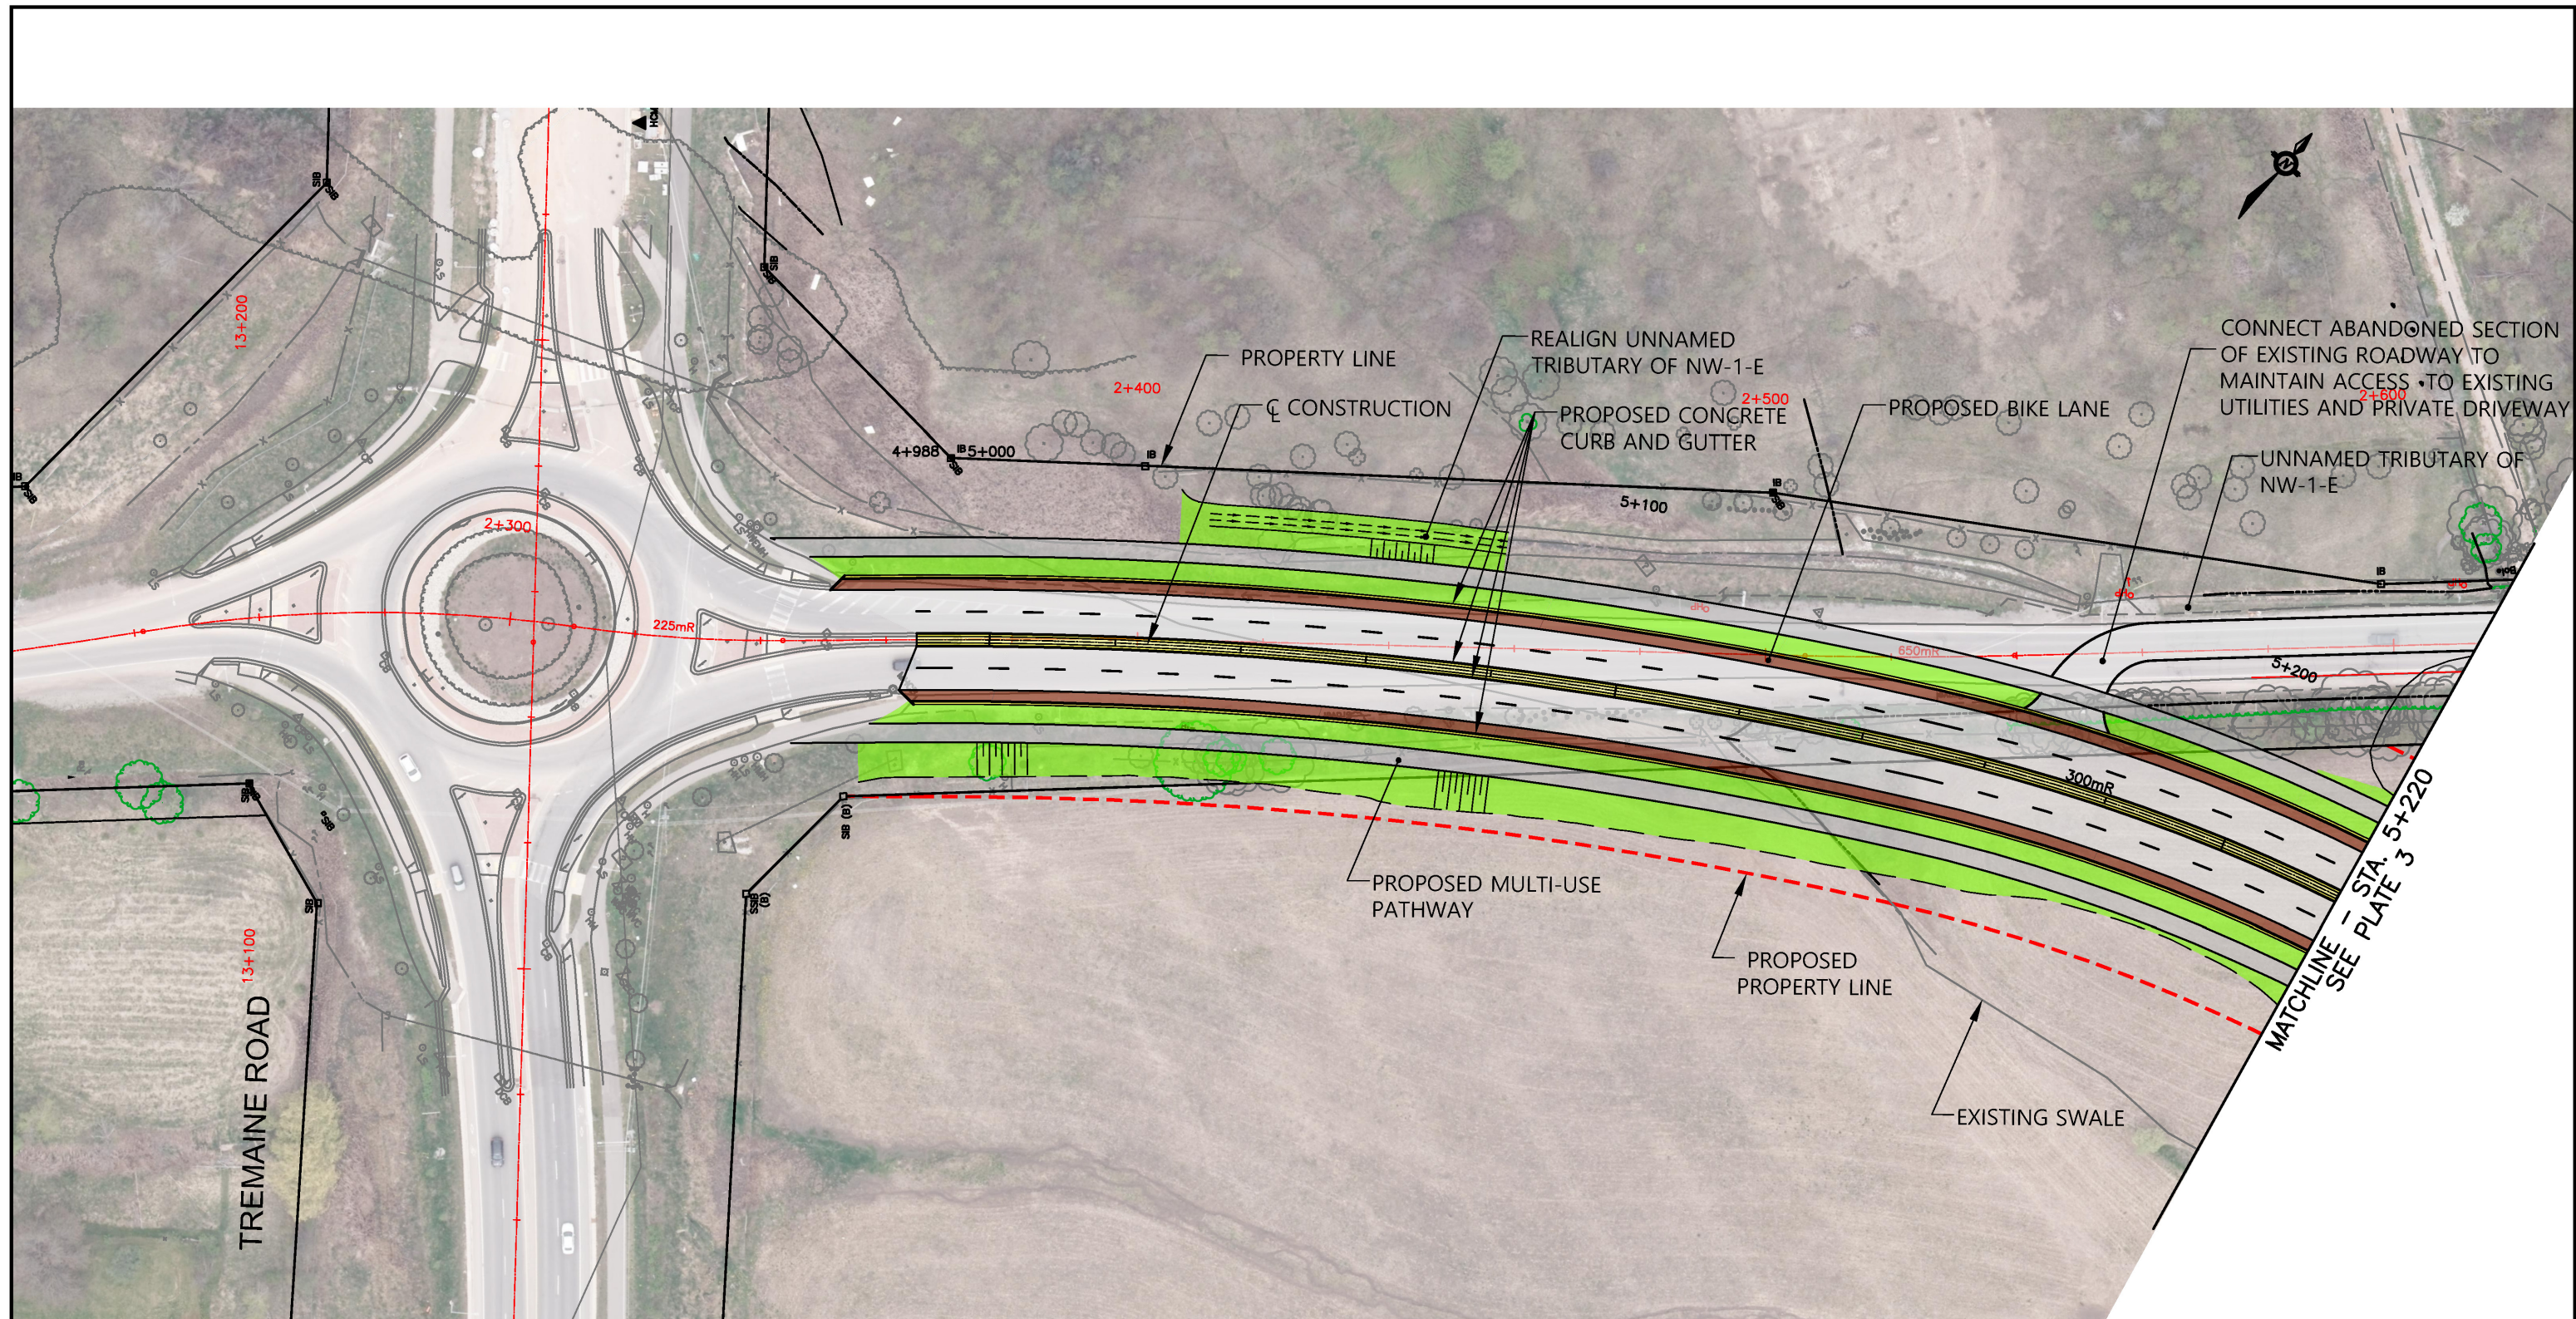

STEELES AVENUE

		STEELES AVENUE - PREFERRED ALTERNATIVE FROM STA. 4+860 TO STA. 5+220	Legend : - EXISTING PROPERTY LINE - PROPOSED PROPERTY LINE - PROPOSED TEMPORARY EASEMENT - PROPOSED WALL - PROPOSED MEDIAN - PROPOSED PATHWAY - PROPOSED PAVEMENT	- PROPOSED STRUCTURE - PROPOSED BIKE LANE/PAVED SHOULDER - PROPOSED GRASS AREA/LANDSCAPE - CURB DATE OF PHOTOGRAPHY - 2021	PLATE 1
Scale 		HALTON REGION STEELES AVENUE (REGIONAL ROAD 8) CLASS ENVIRONMENTAL ASSESSMENT STUDY TREMAINE ROAD (REGIONAL ROAD 22) TO INDUSTRIAL DRIVE			

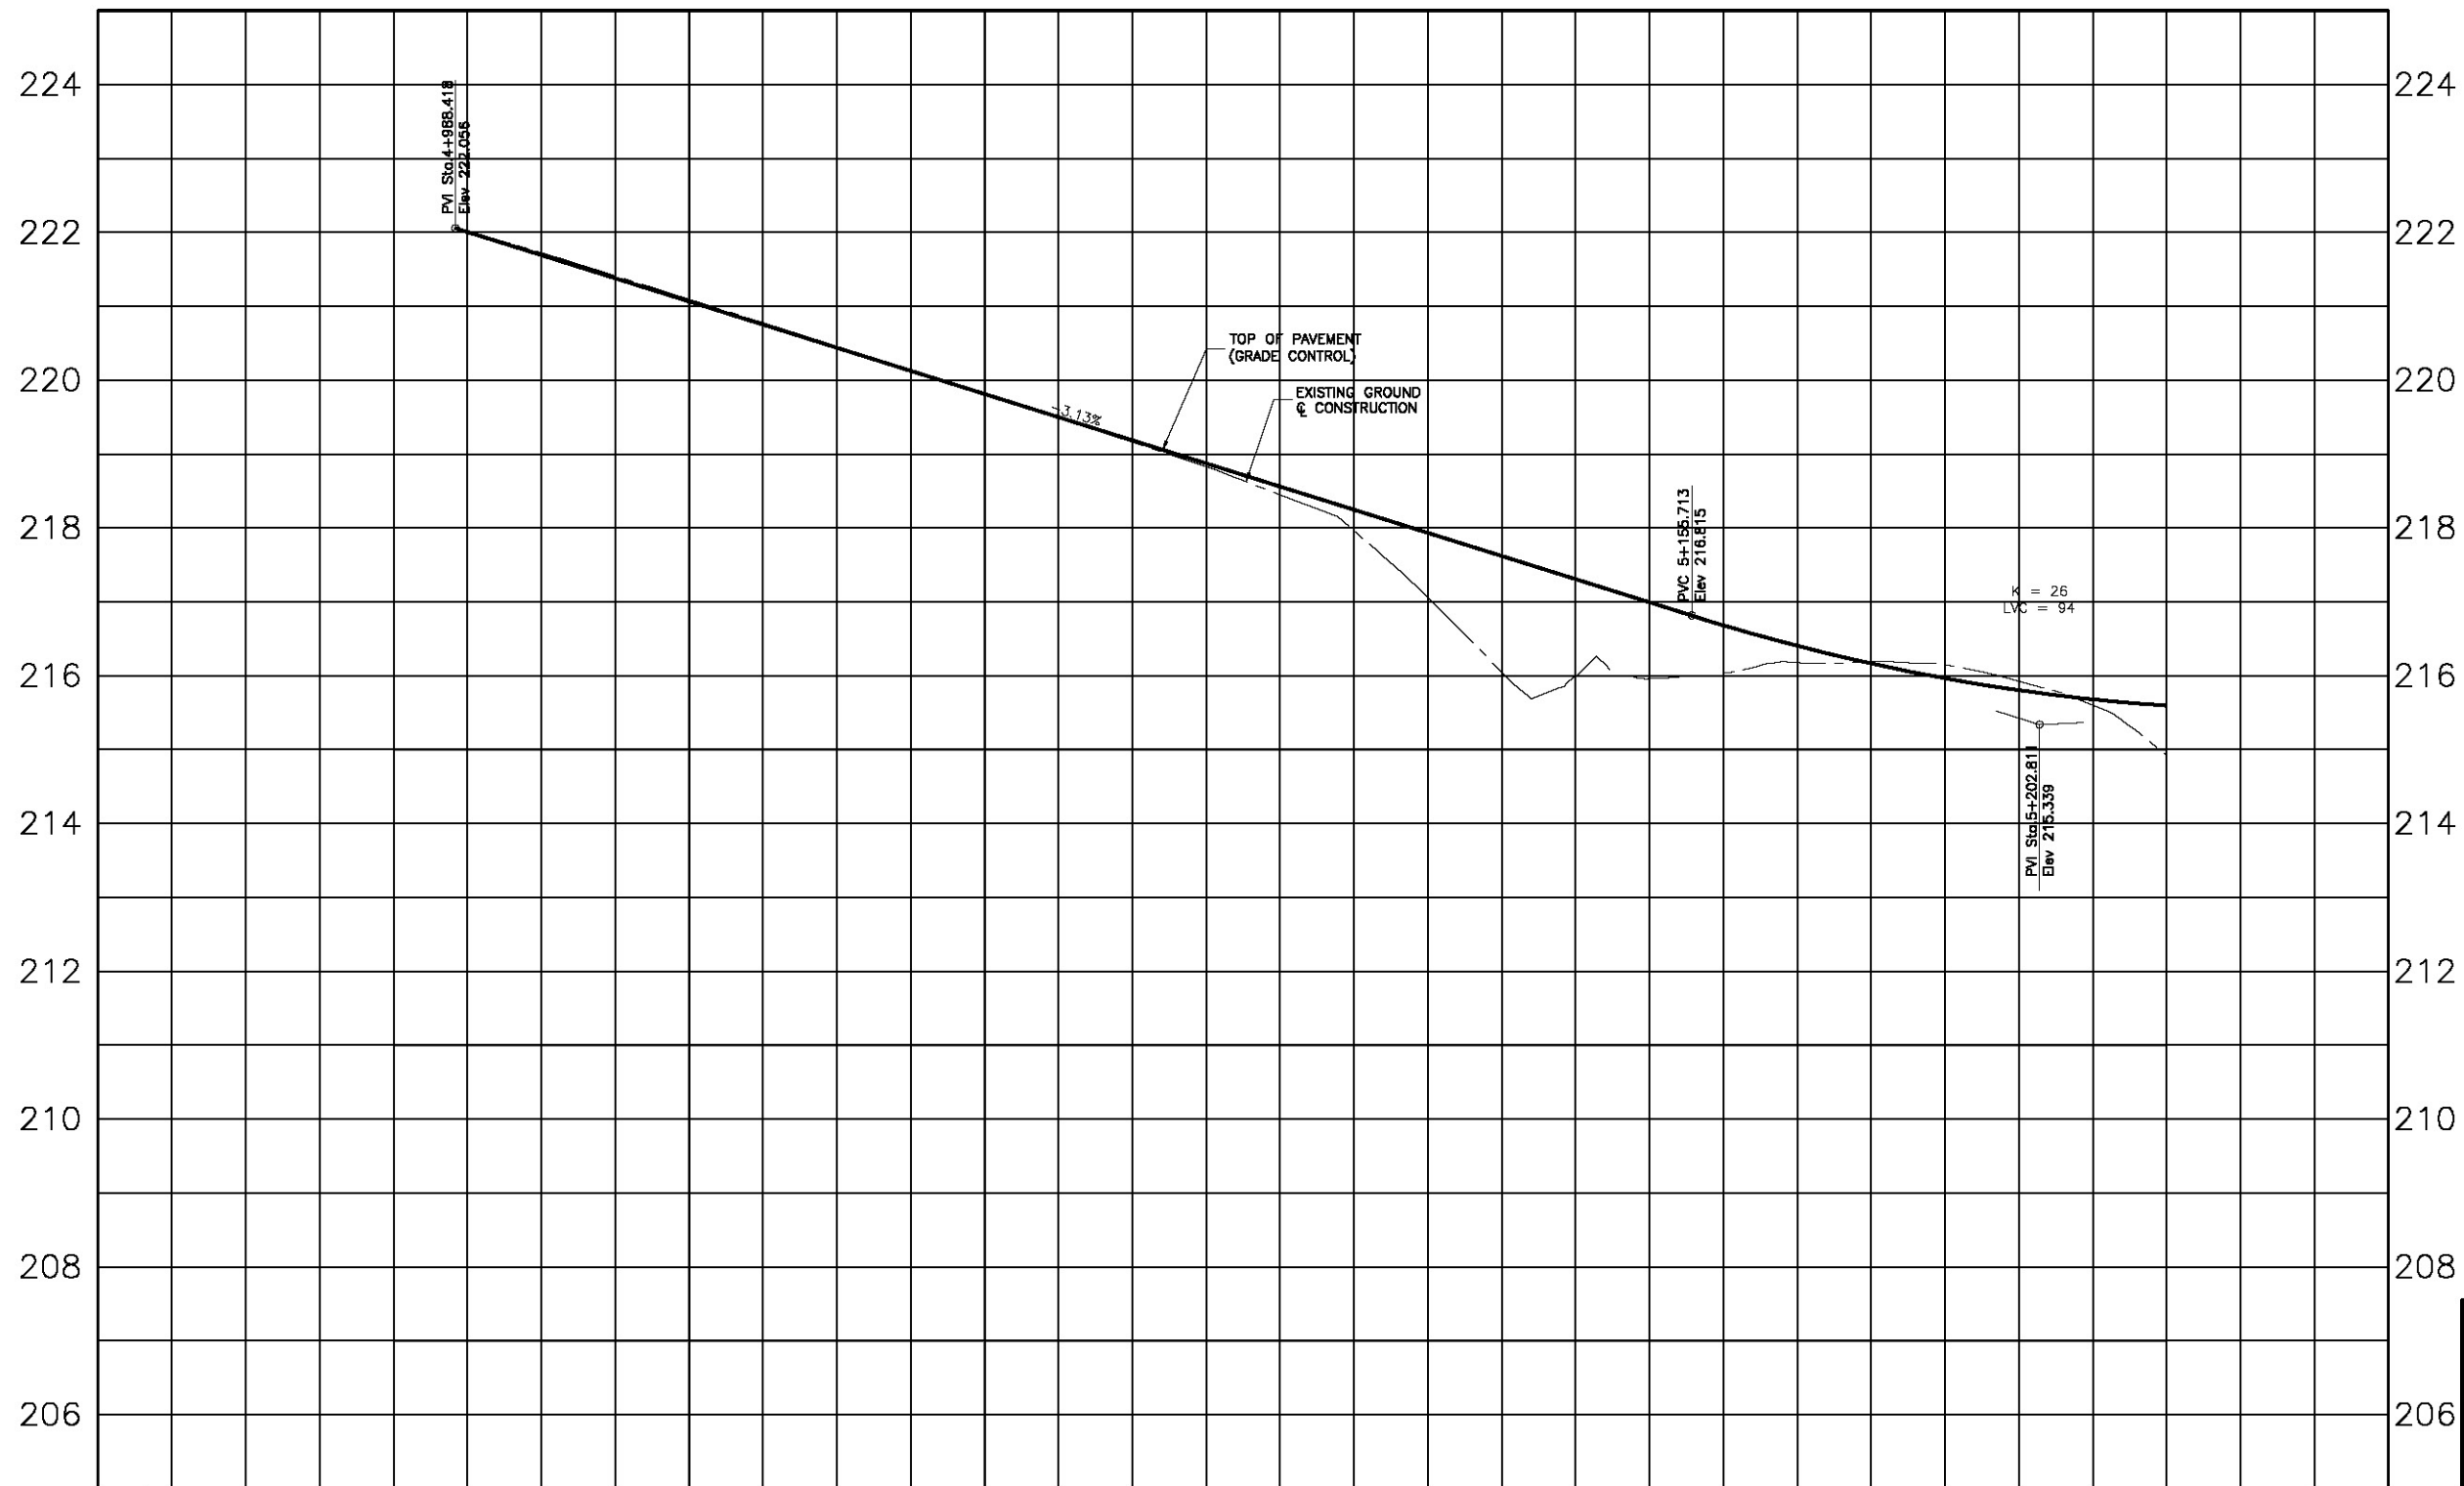


ELEVATIONS	221.694 221.73	221.067 221.09	220.440 220.46	219.814 219.82	219.187 219.16	218.560 218.45	217.934 217.05	217.307 215.99	216.684 216.03	216.168 216.19	215.605 215.93	215.098 214.92	ELEVATIONS	
CHAINAGE	4+980	5+000	5+020	5+040	5+060	5+080	5+100	5+120	5+140	5+160	5+180	5+200	5+220	CHAINAGE

Scale

TITLE

HALTON REGION
STEELES AVENUE (REGIONAL ROAD 8)
CLASS ENVIRONMENTAL ASSESSMENT STUDY
TREMAINE ROAD (REGIONAL ROAD 22)
TO INDUSTRIAL DRIVE

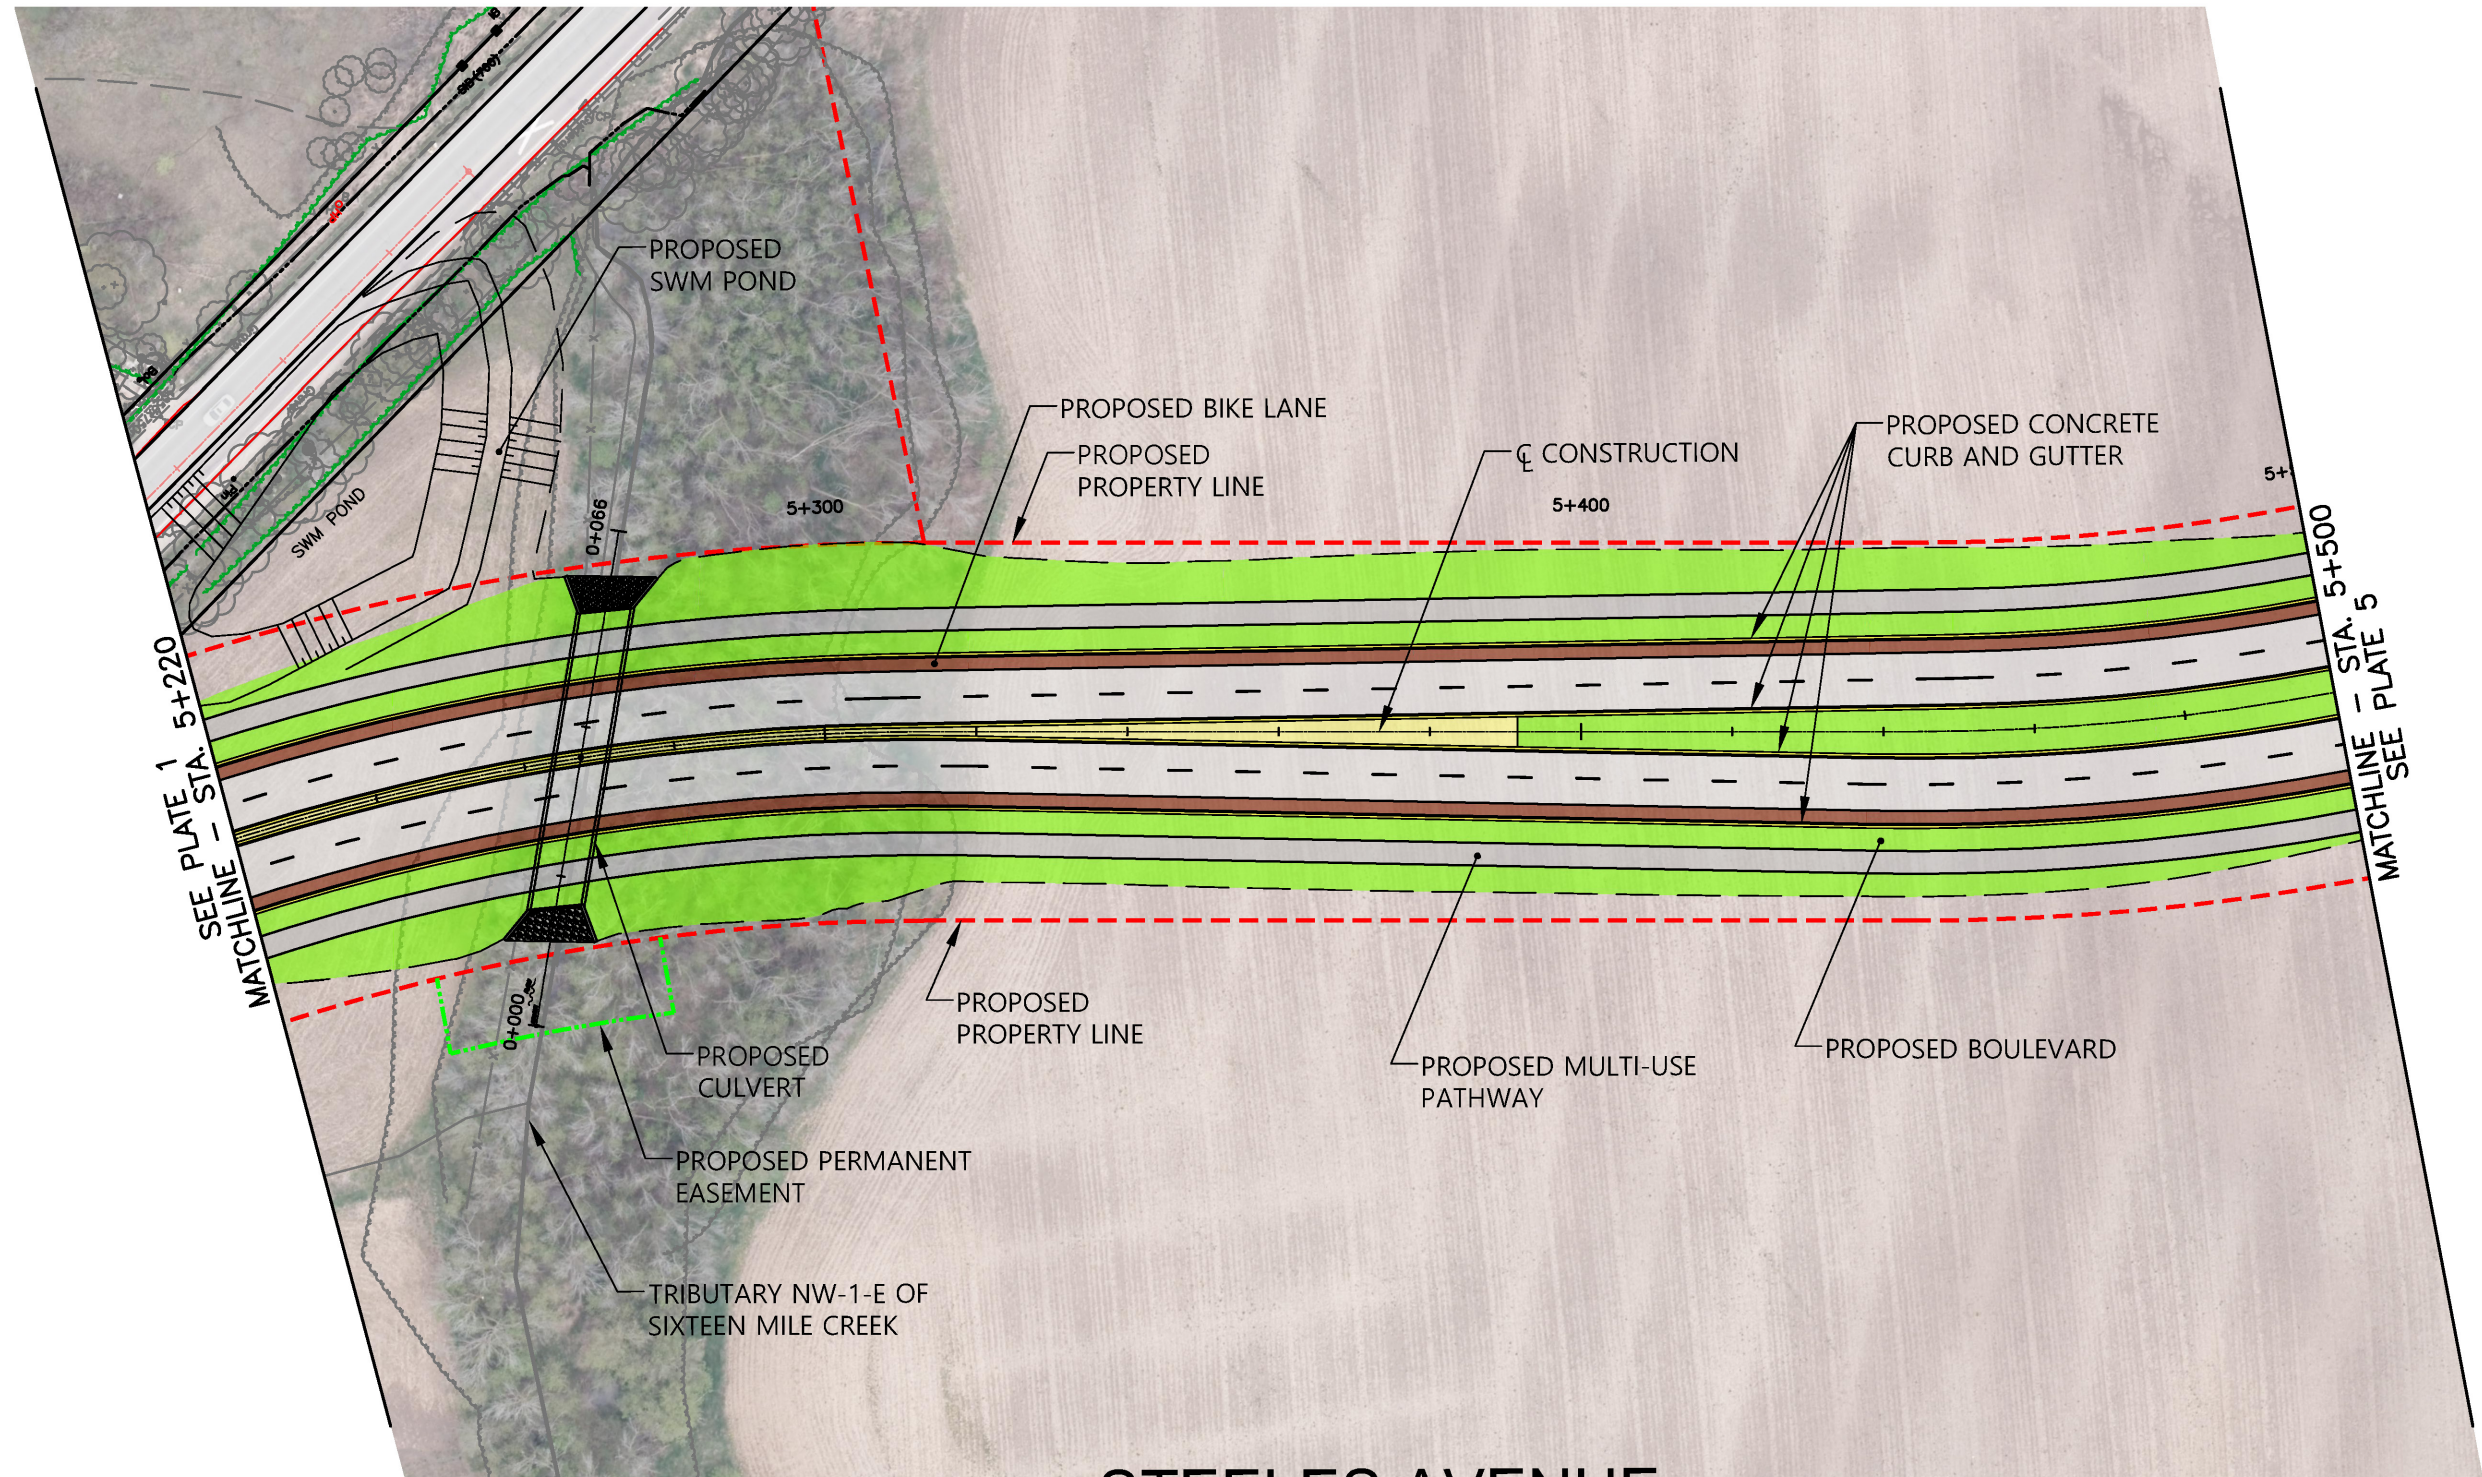


STEELES AVENUE



STEELES AVENUE - PREFERRED ALTERNATIVE FROM STA. 5+220 TO STA. 5+500

HALTON REGION
STEELES AVENUE (REGIONAL ROAD 8)
CLASS ENVIRONMENTAL ASSESSMENT STUDY
TREMAINE ROAD (REGIONAL ROAD 22) TO INDUSTRIAL DRIVE

Scale

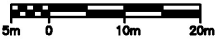


Legend :

	EXISTING PROPERTY LINE		PROPOSED STRUCTURE
	PROPOSED PROPERTY LINE		PROPOSED BIKE LANE/PAVED SHOULDER
	PROPOSED TEMPORARY EASEMENT		PROPOSED GRASS AREA/LANDSCAPE
	PROPOSED WALL		CURB
	PROPOSED MEDIAN		
	PROPOSED PATHWAY		
	PROPOSED PAVEMENT		

DATE OF PHOTOGRAPHY - 2021

PLATE
3

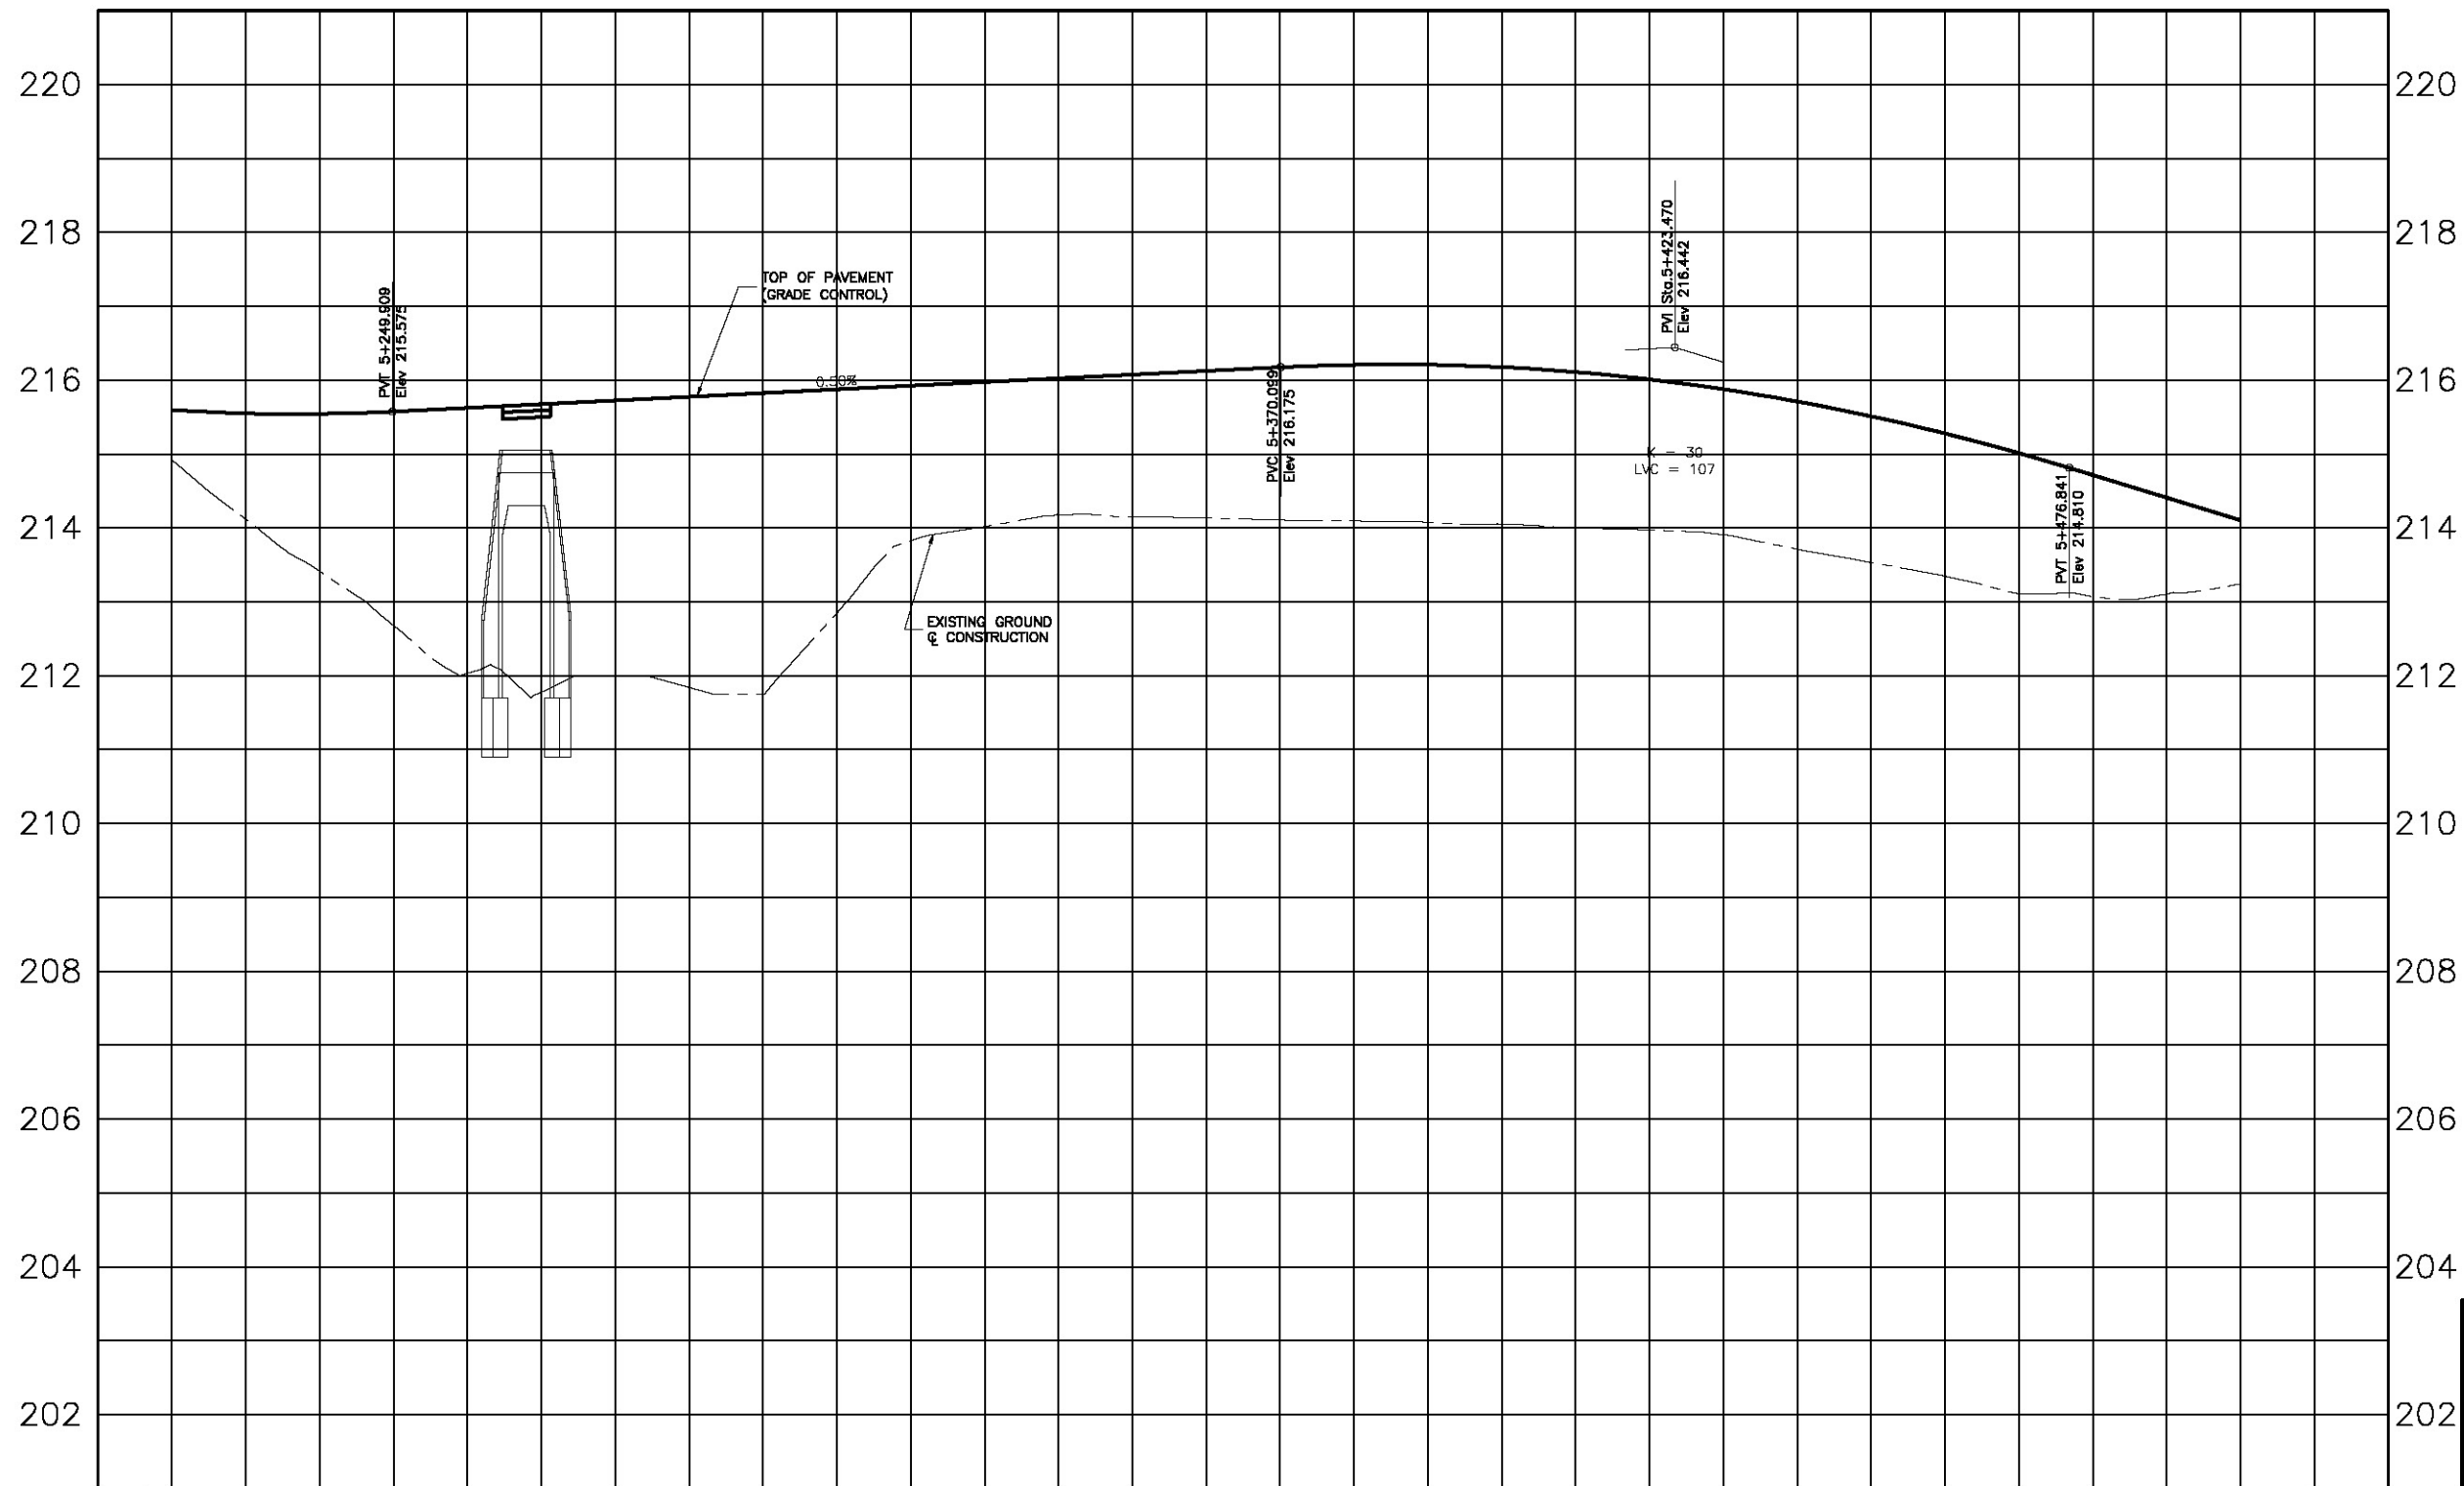


ELEVATIONS	215.598 214.92	215.544 213.42	215.625 212.03	215.725 212.00	215.825 211.75	215.925 213.83	216.025 214.18	216.125 214.13	216.209 214.09	216.176 214.05	216.010 213.97	215.711 213.71	215.278 213.35	214.714 213.07	214.102 213.24	ELEVATIONS
CHAINAGE	5+220	5+240	5+260	5+280	5+300	5+320	5+340	5+360	5+380	5+400	5+420	5+440	5+460	5+480	5+500	CHAINAGE

Scale

TITLE

HALTON REGION
STEELES AVENUE (REGIONAL ROAD 8)
CLASS ENVIRONMENTAL ASSESSMENT STUDY
TREMAINE ROAD (REGIONAL ROAD 22)
TO INDUSTRIAL DRIVE

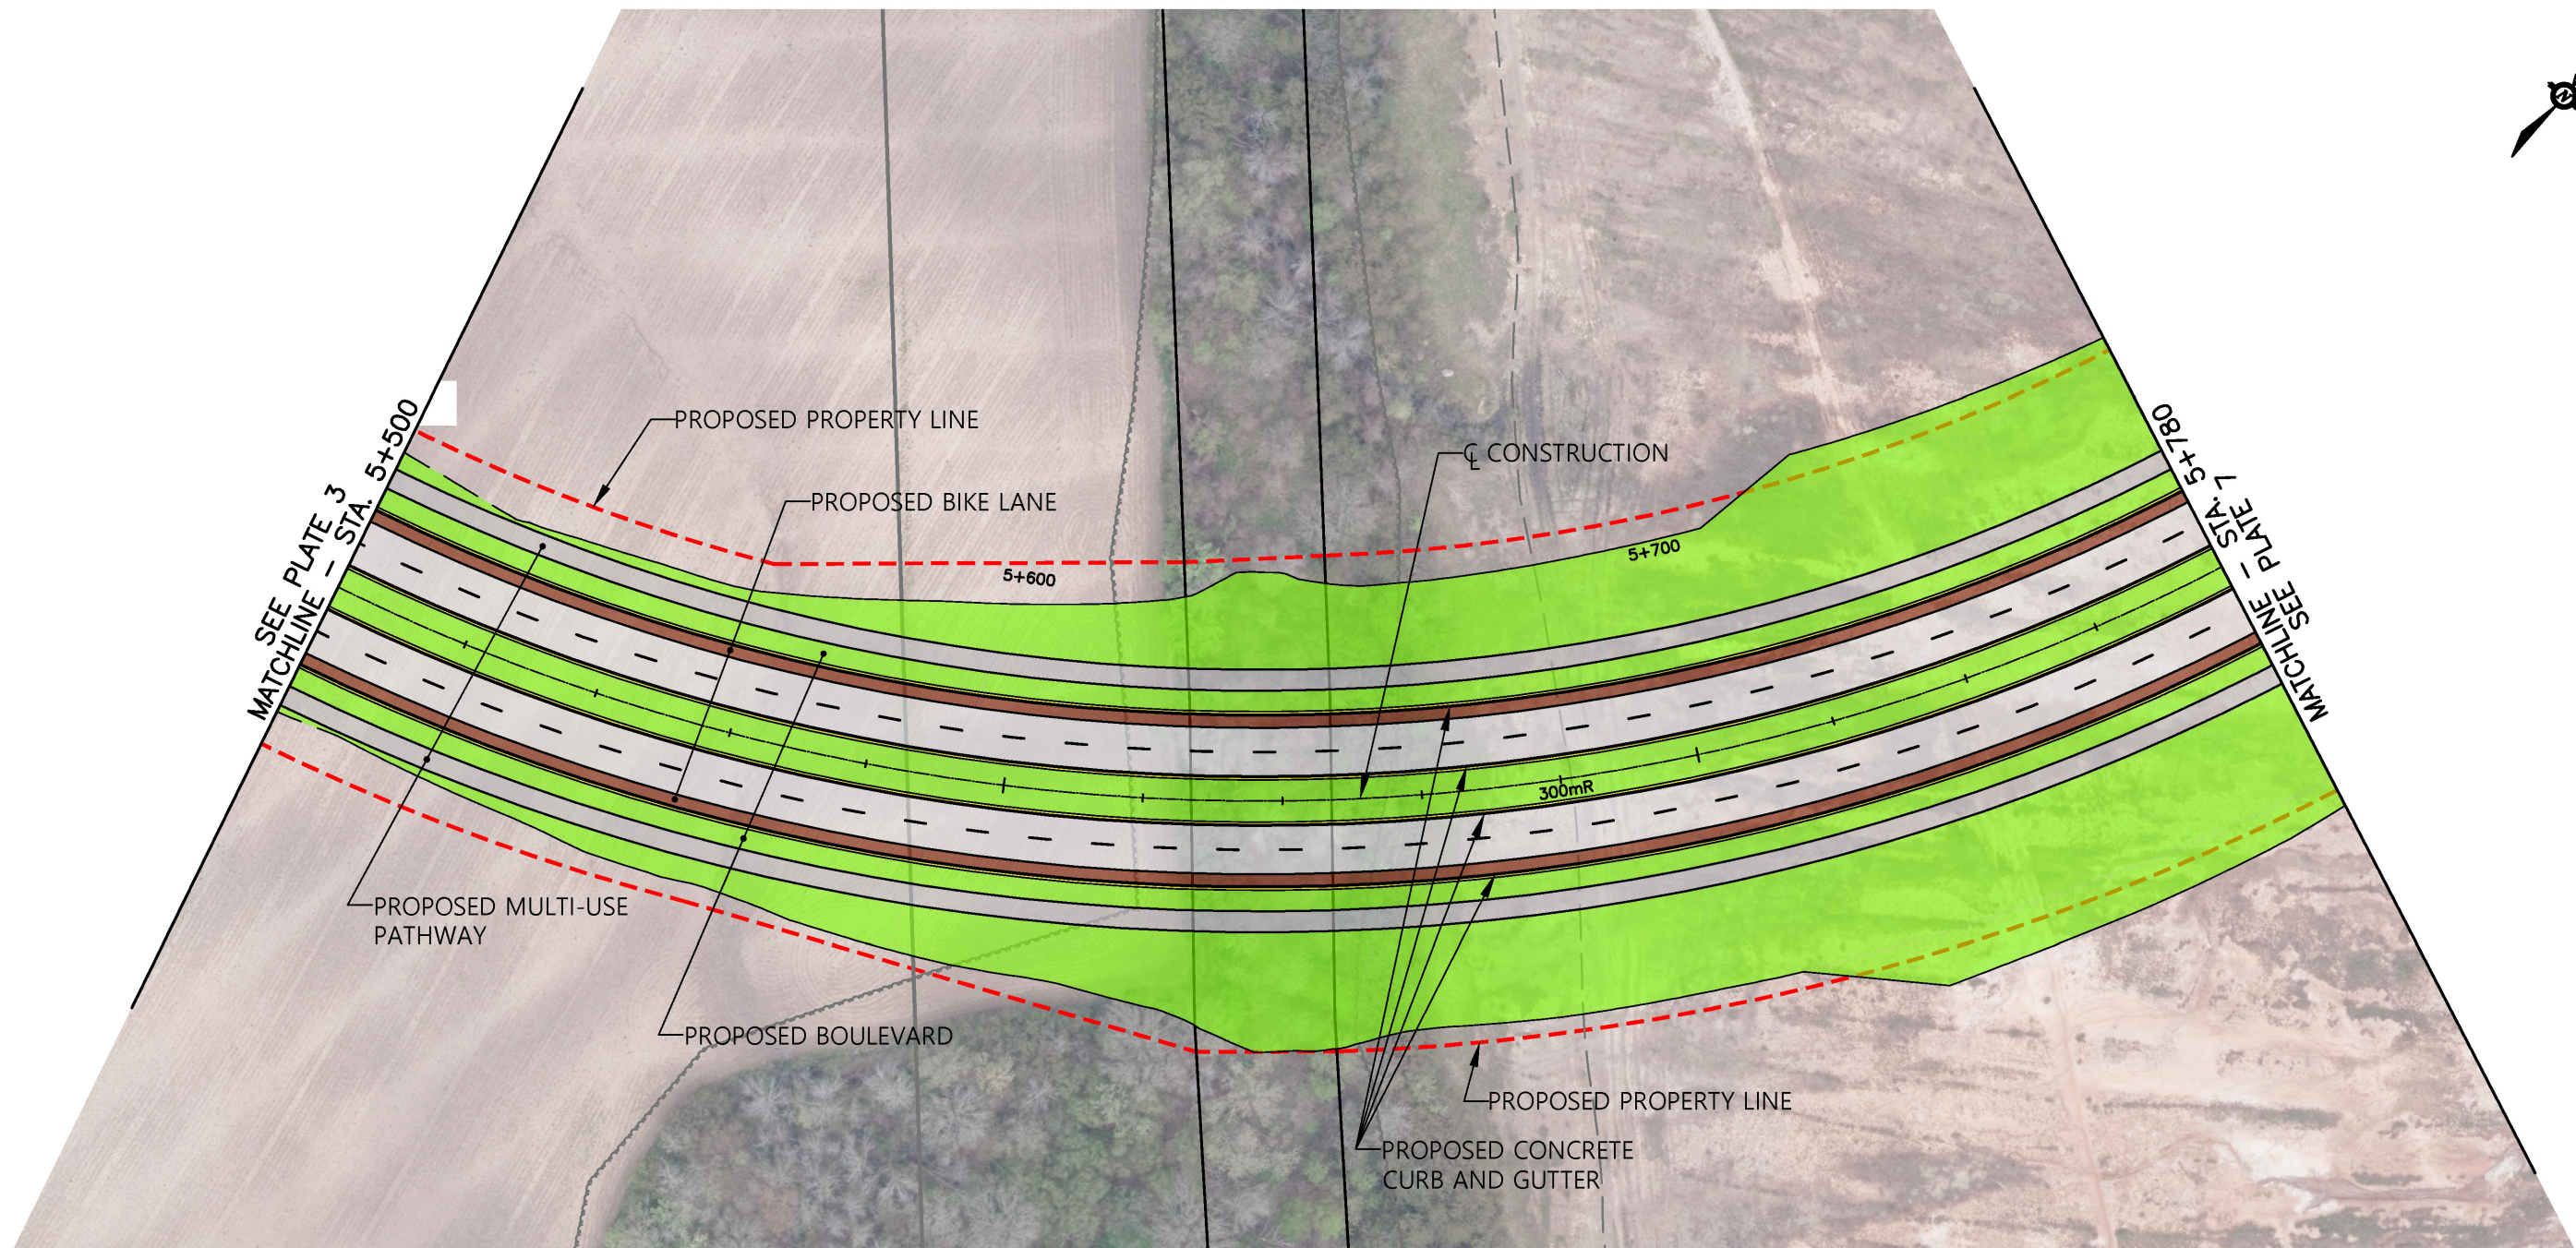

STEELES AVENUE



STEELES AVENUE - PREFERRED ALTERNATIVE
FROM STA. 5+500 TO STA. 5+780

HALTON REGION
STEELES AVENUE (REGIONAL ROAD 8)
CLASS ENVIRONMENTAL ASSESSMENT STUDY
TREMAINE ROAD (REGIONAL ROAD 22) TO INDUSTRIAL DRIVE

Scale



Legend :


- EXISTING PROPERTY LINE
- PROPOSED PROPERTY LINE
- PROPOSED TEMPORARY EASEMENT
- PROPOSED WALL
- PROPOSED MEDIAN
- PROPOSED PATHWAY
- PROPOSED PAVEMENT

- PROPOSED STRUCTURE
- PROPOSED BIKE LANE/PAVED SHOULDER
- PROPOSED GRASS AREA/LANDSCAPE
- CURB

DATE OF PHOTOGRAPHY - 2021

PLATE


5

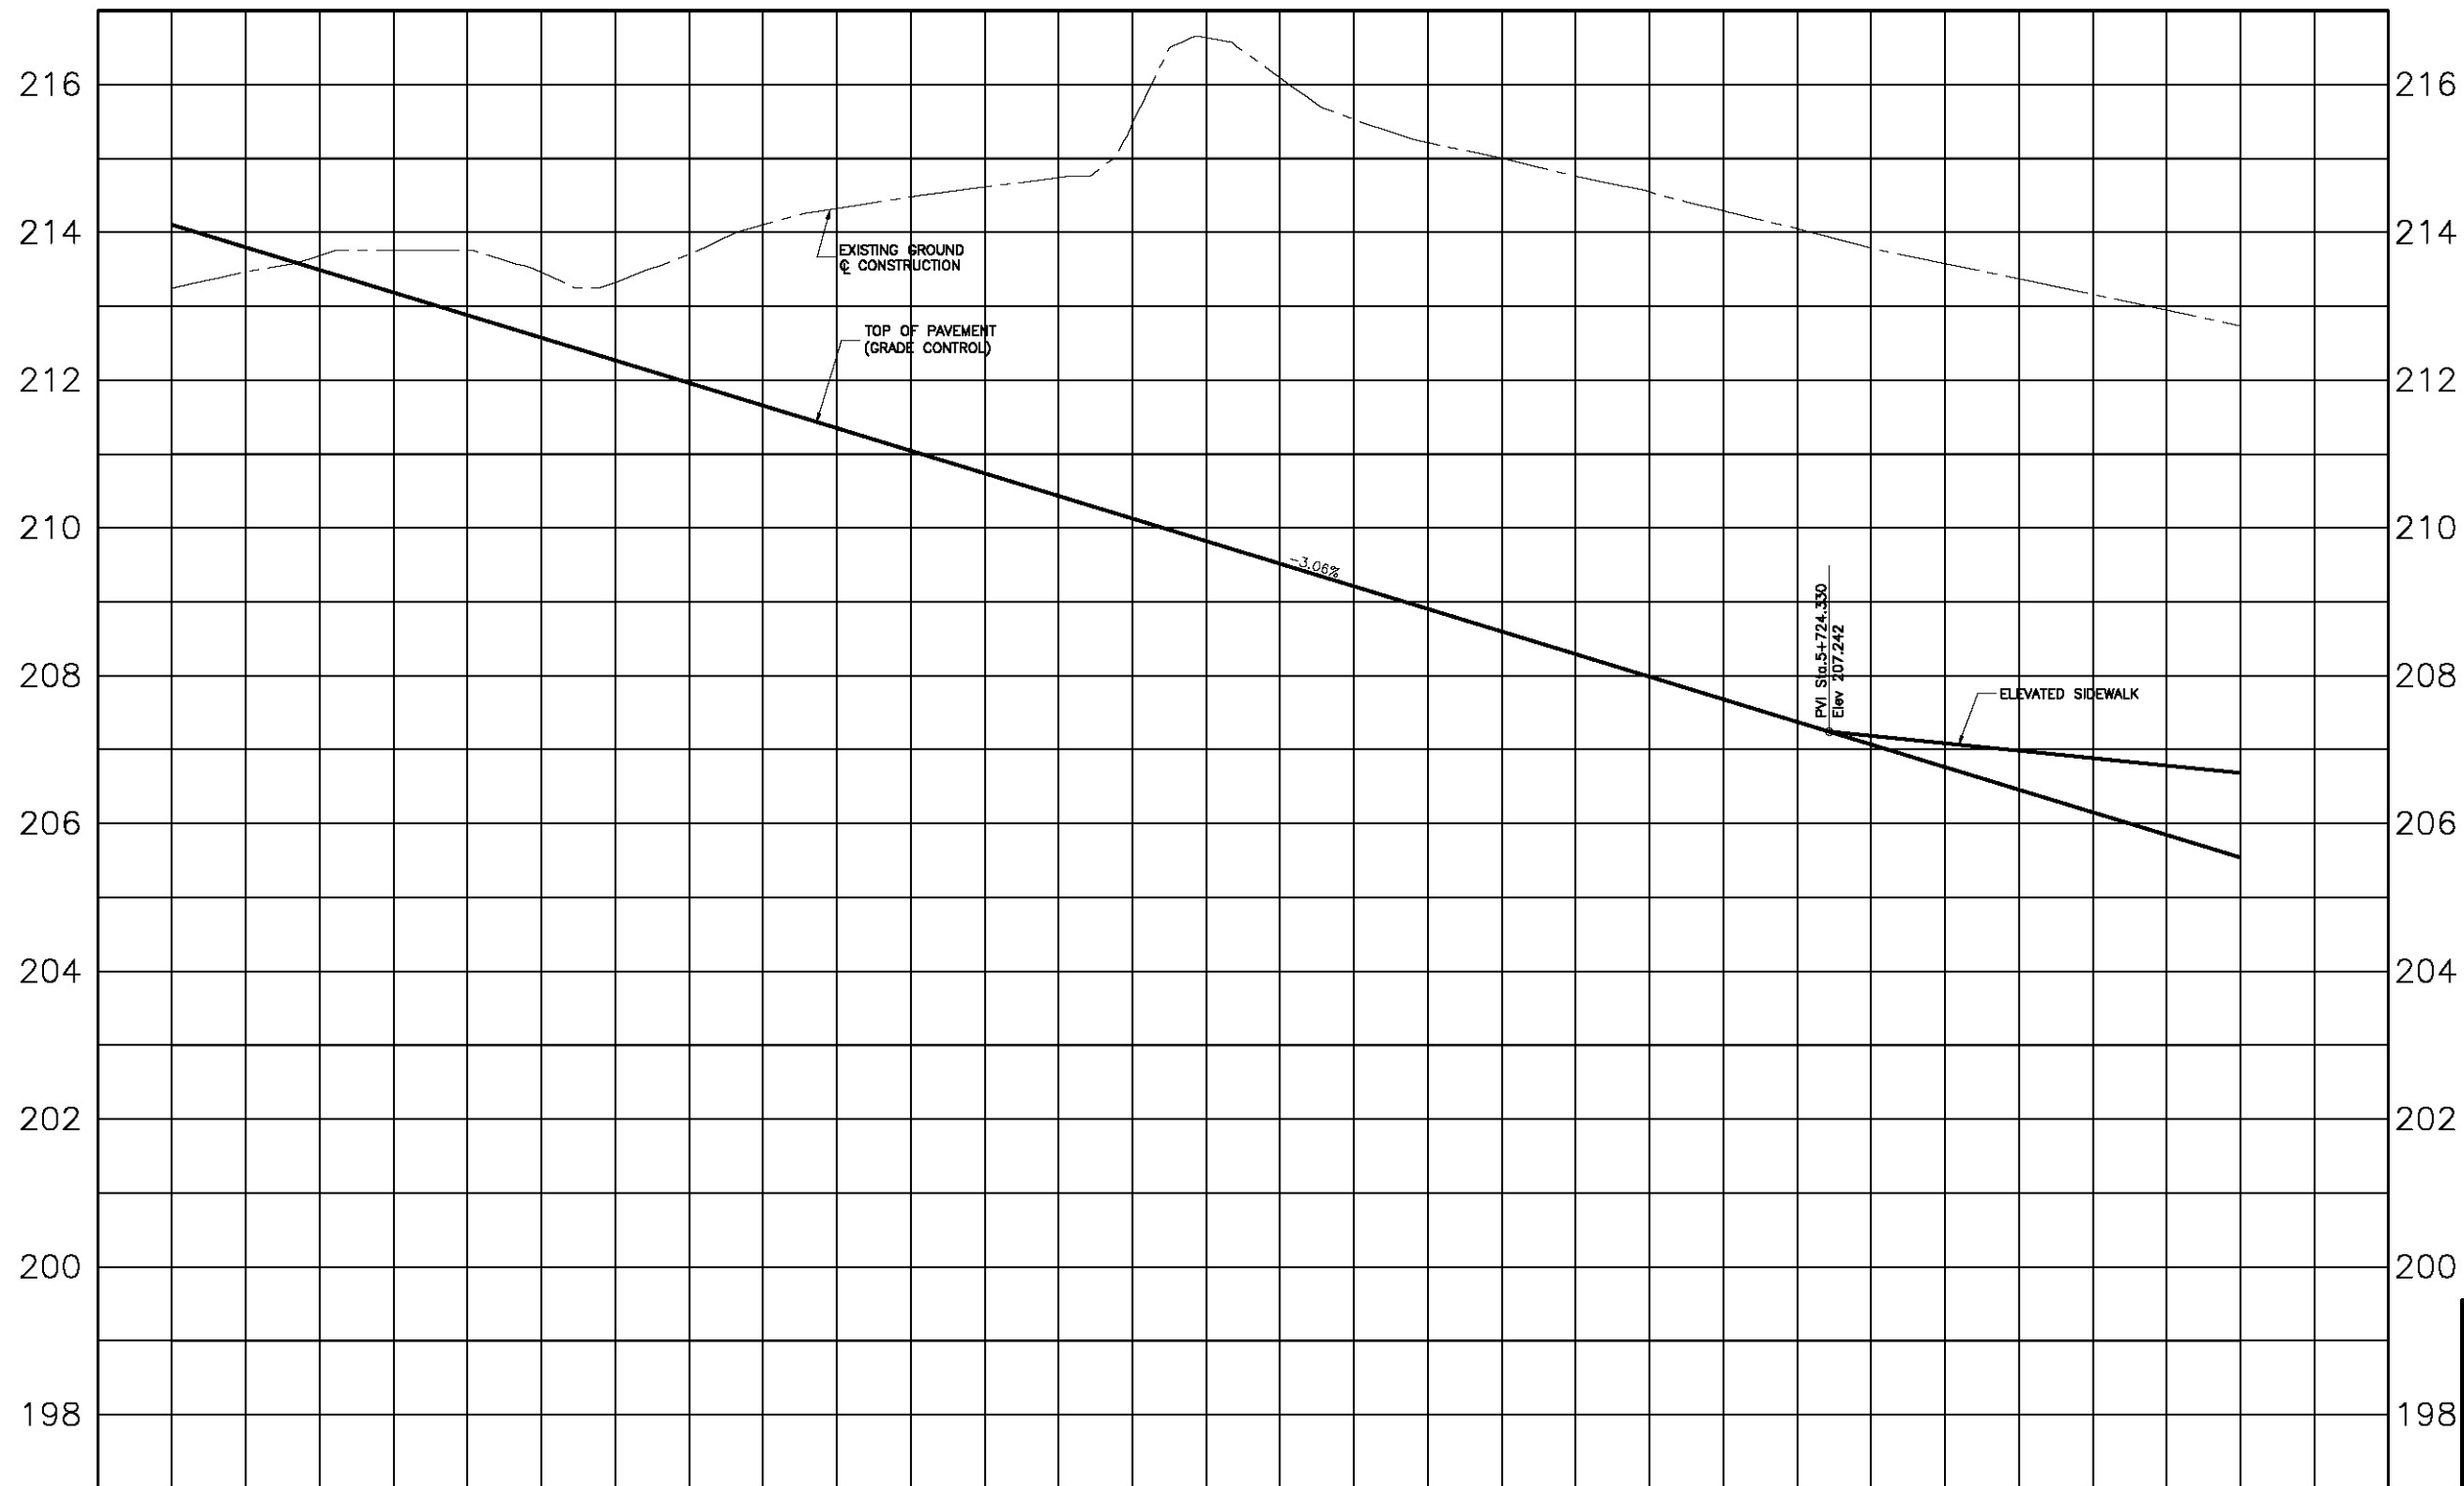

Scale

TITLE

HALTON REGION
STEELES AVENUE (REGIONAL ROAD 8)
CLASS ENVIRONMENTAL ASSESSMENT STUDY
TREMAINE ROAD (REGIONAL ROAD 22)
TO INDUSTRIAL DRIVE

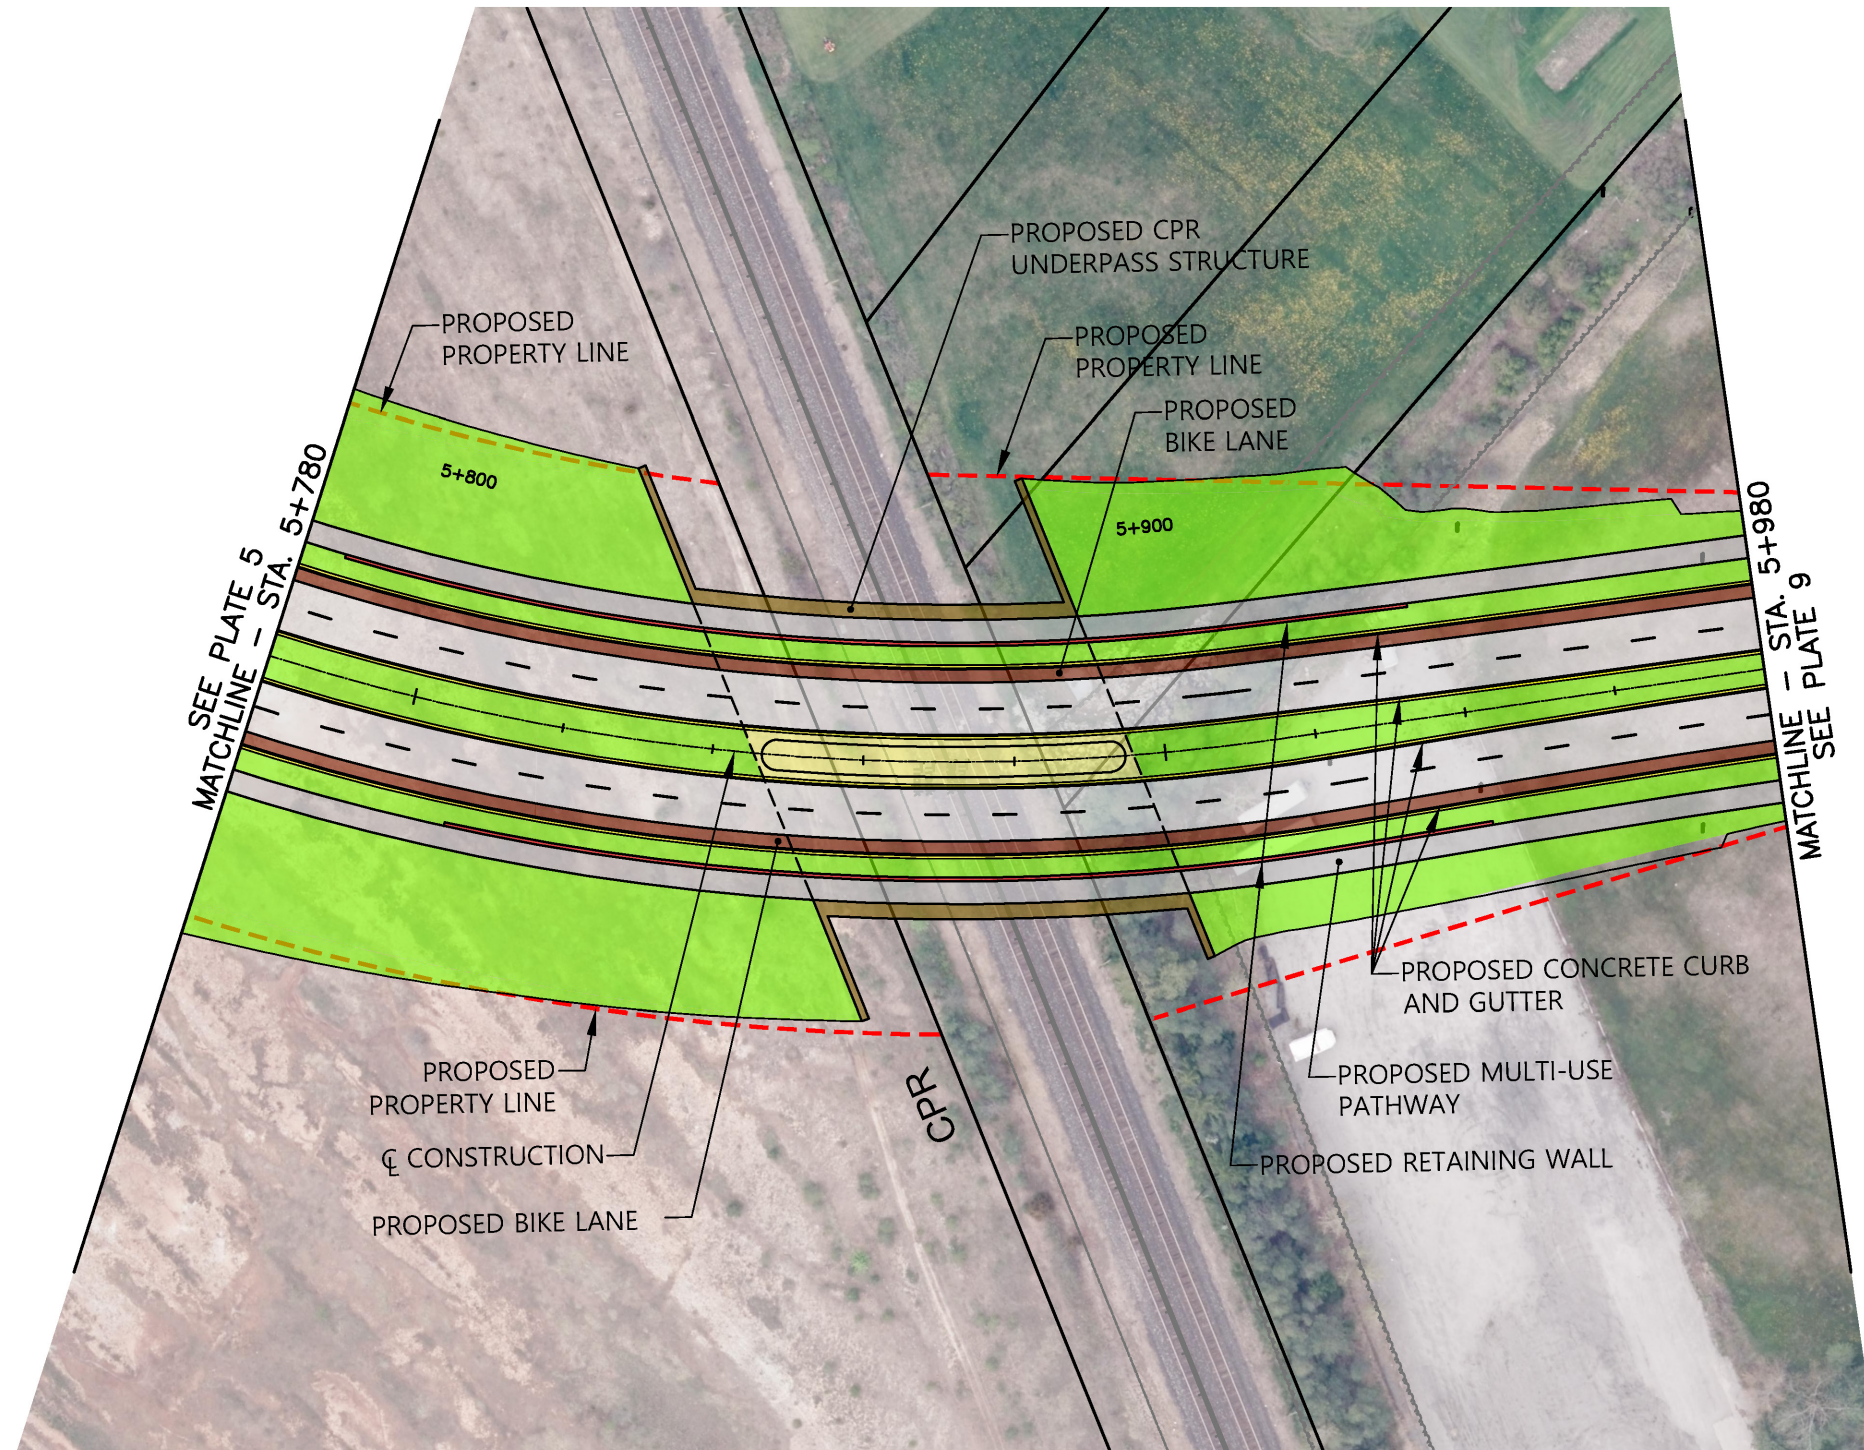

STEELES AVENUE





STEELES AVENUE - PREFERRED ALTERNATIVE
FROM STA. 5+780 TO STA. 5+980

HALTON REGION
STEELES AVENUE (REGIONAL ROAD 8)
CLASS ENVIRONMENTAL ASSESSMENT STUDY
TREMINE ROAD (REGIONAL ROAD 22) TO INDUSTRIAL DRIVE

Scale





Legend :

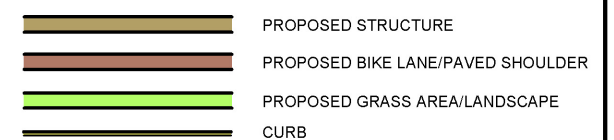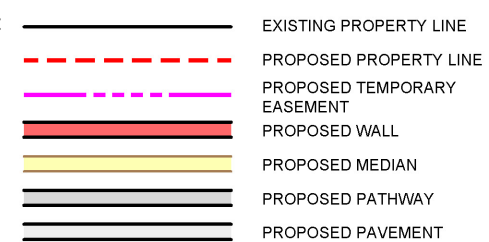

DATE OF PHOTOGRAPHY - 2021


PLATE

7

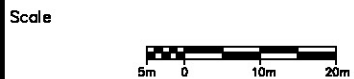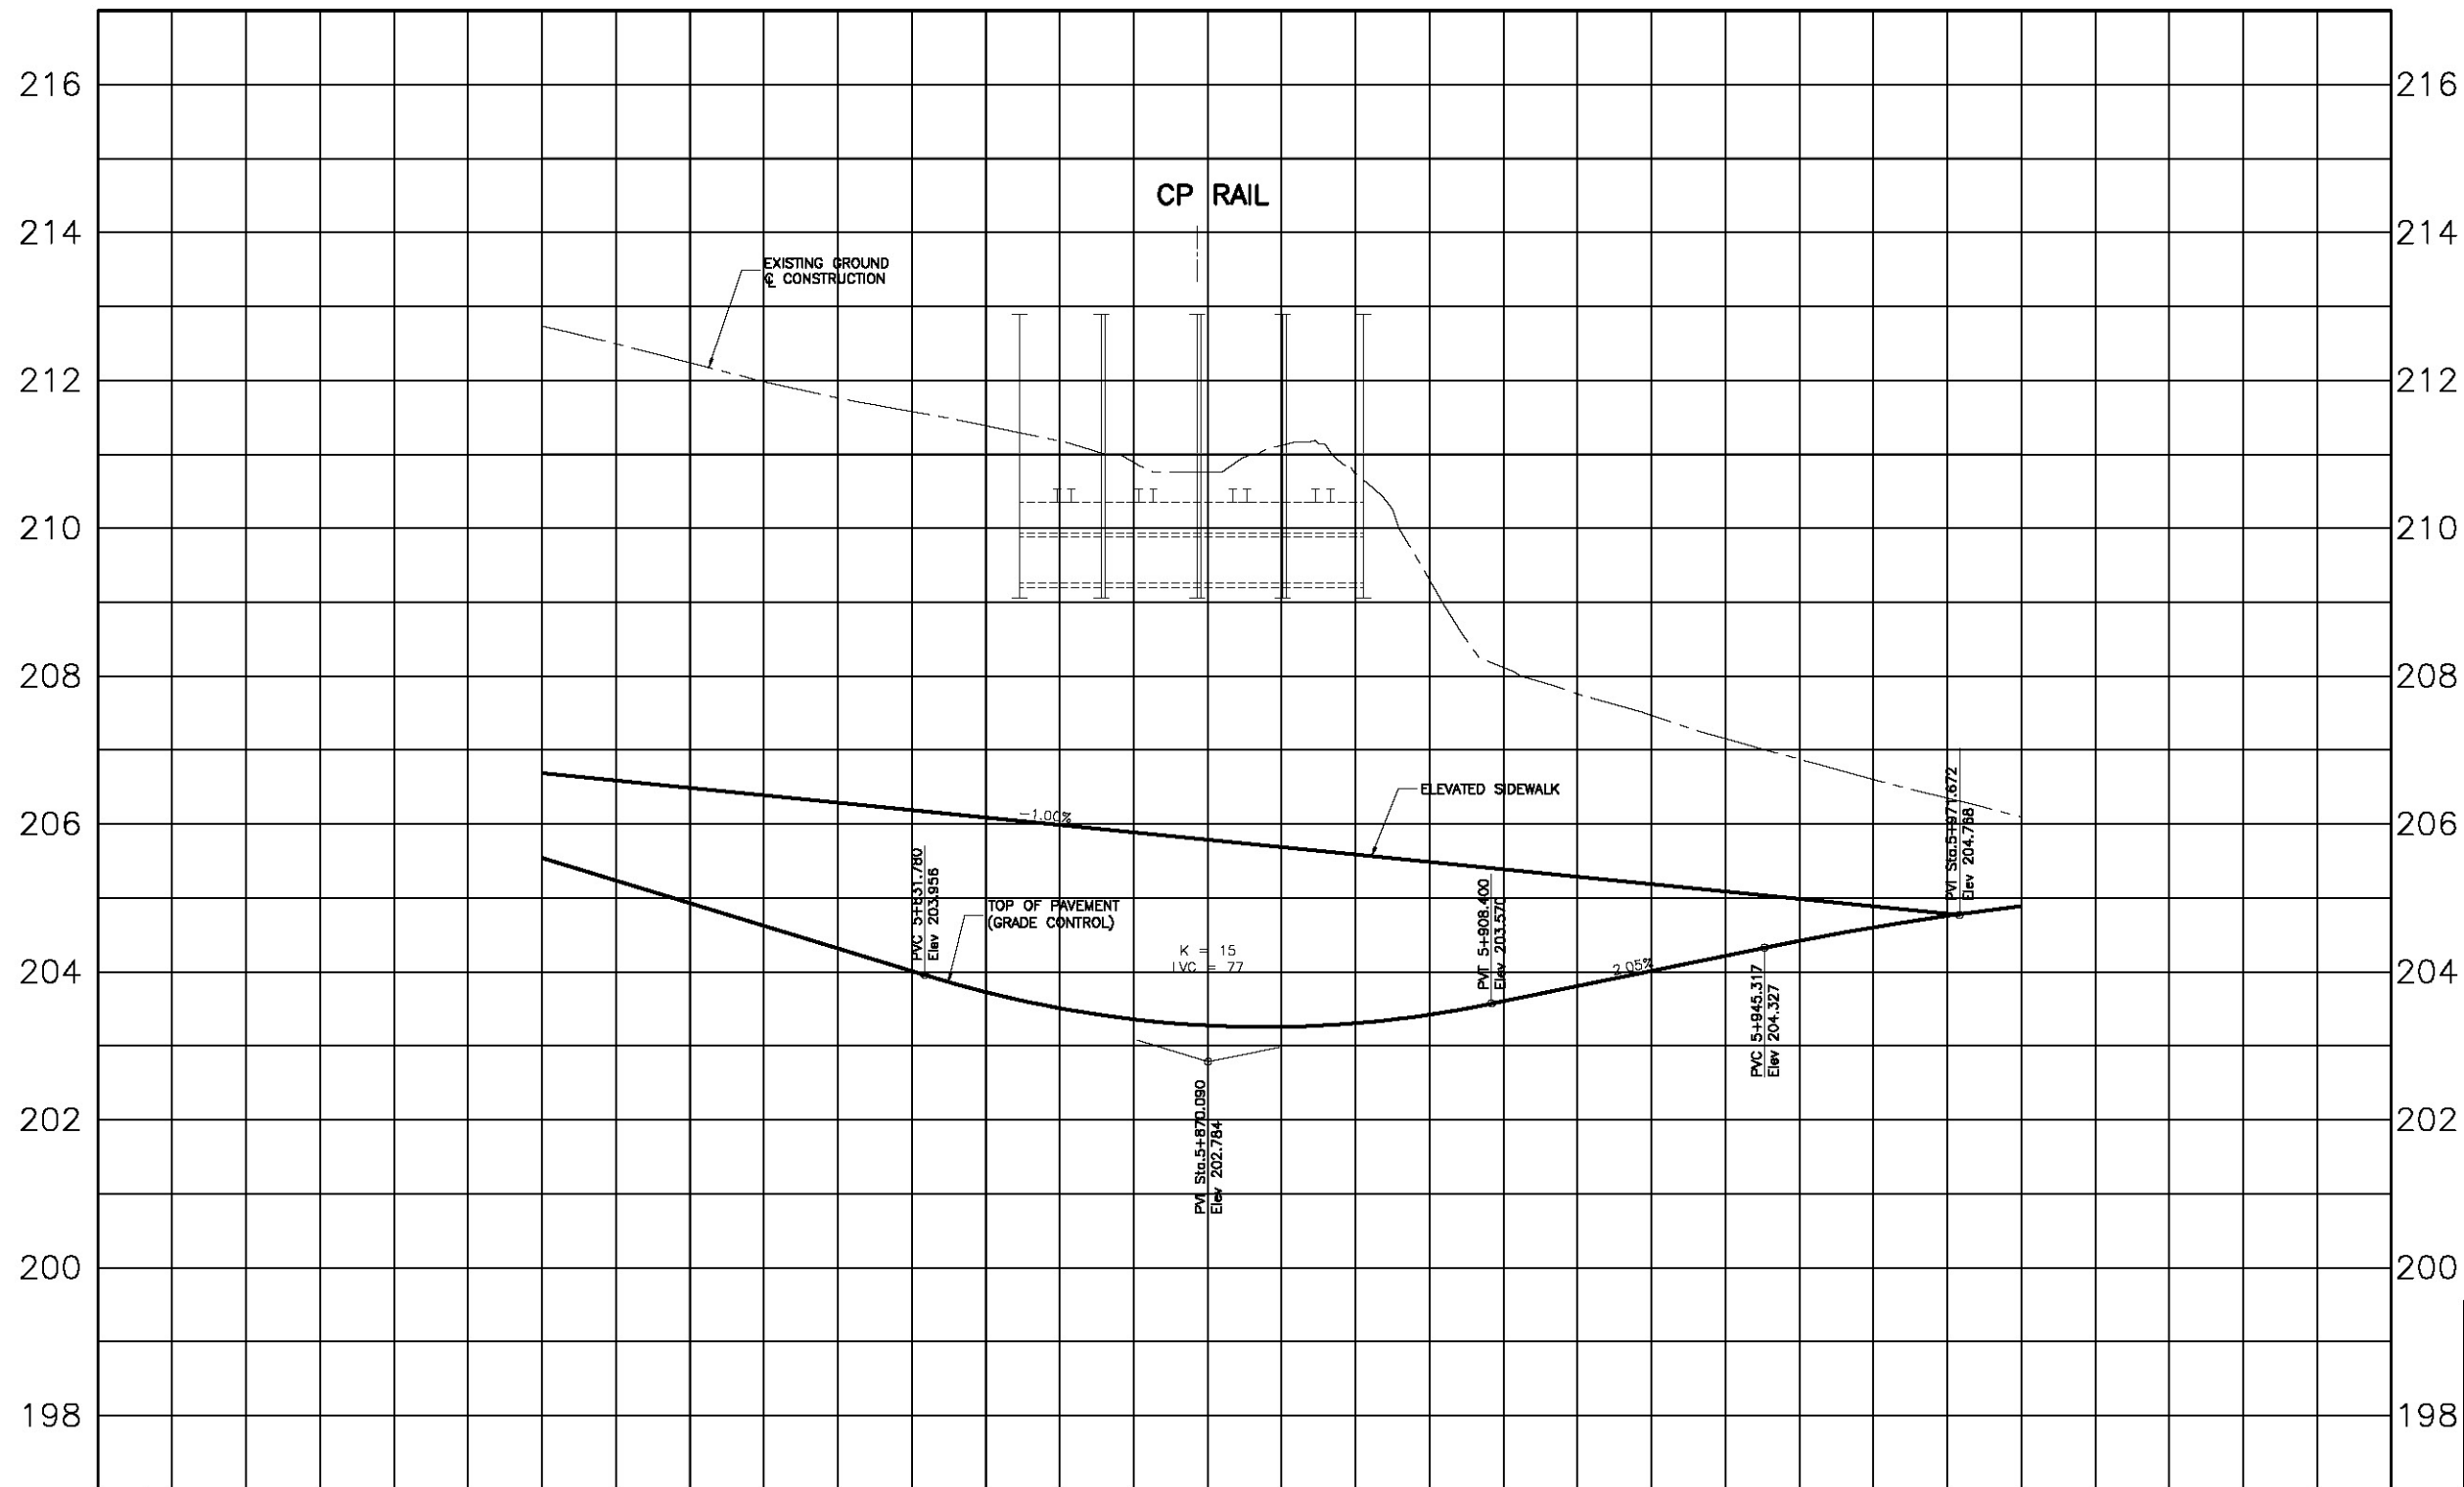

TITLE HALTON REGION
STEELES AVENUE (REGIONAL ROAD 8)
CLASS ENVIRONMENTAL ASSESSMENT STUDY
TREMAINE ROAD (REGIONAL ROAD 22)
TO INDUSTRIAL DRIVE

ELEVATIONS	205.539 212.73	204.828 212.24	204.316 211.76	203.727 211.38	203.358 210.89	203.255 211.11	203.421 209.30	203.608 207.76	204.218 207.15	204.501 206.50	204.887 206.09	ELEVATIONS
CHAINAGE	5+780	5+800	5+820	5+840	5+860	5+880	5+900	5+920	5+940	5+960	5+980	CHAINAGE

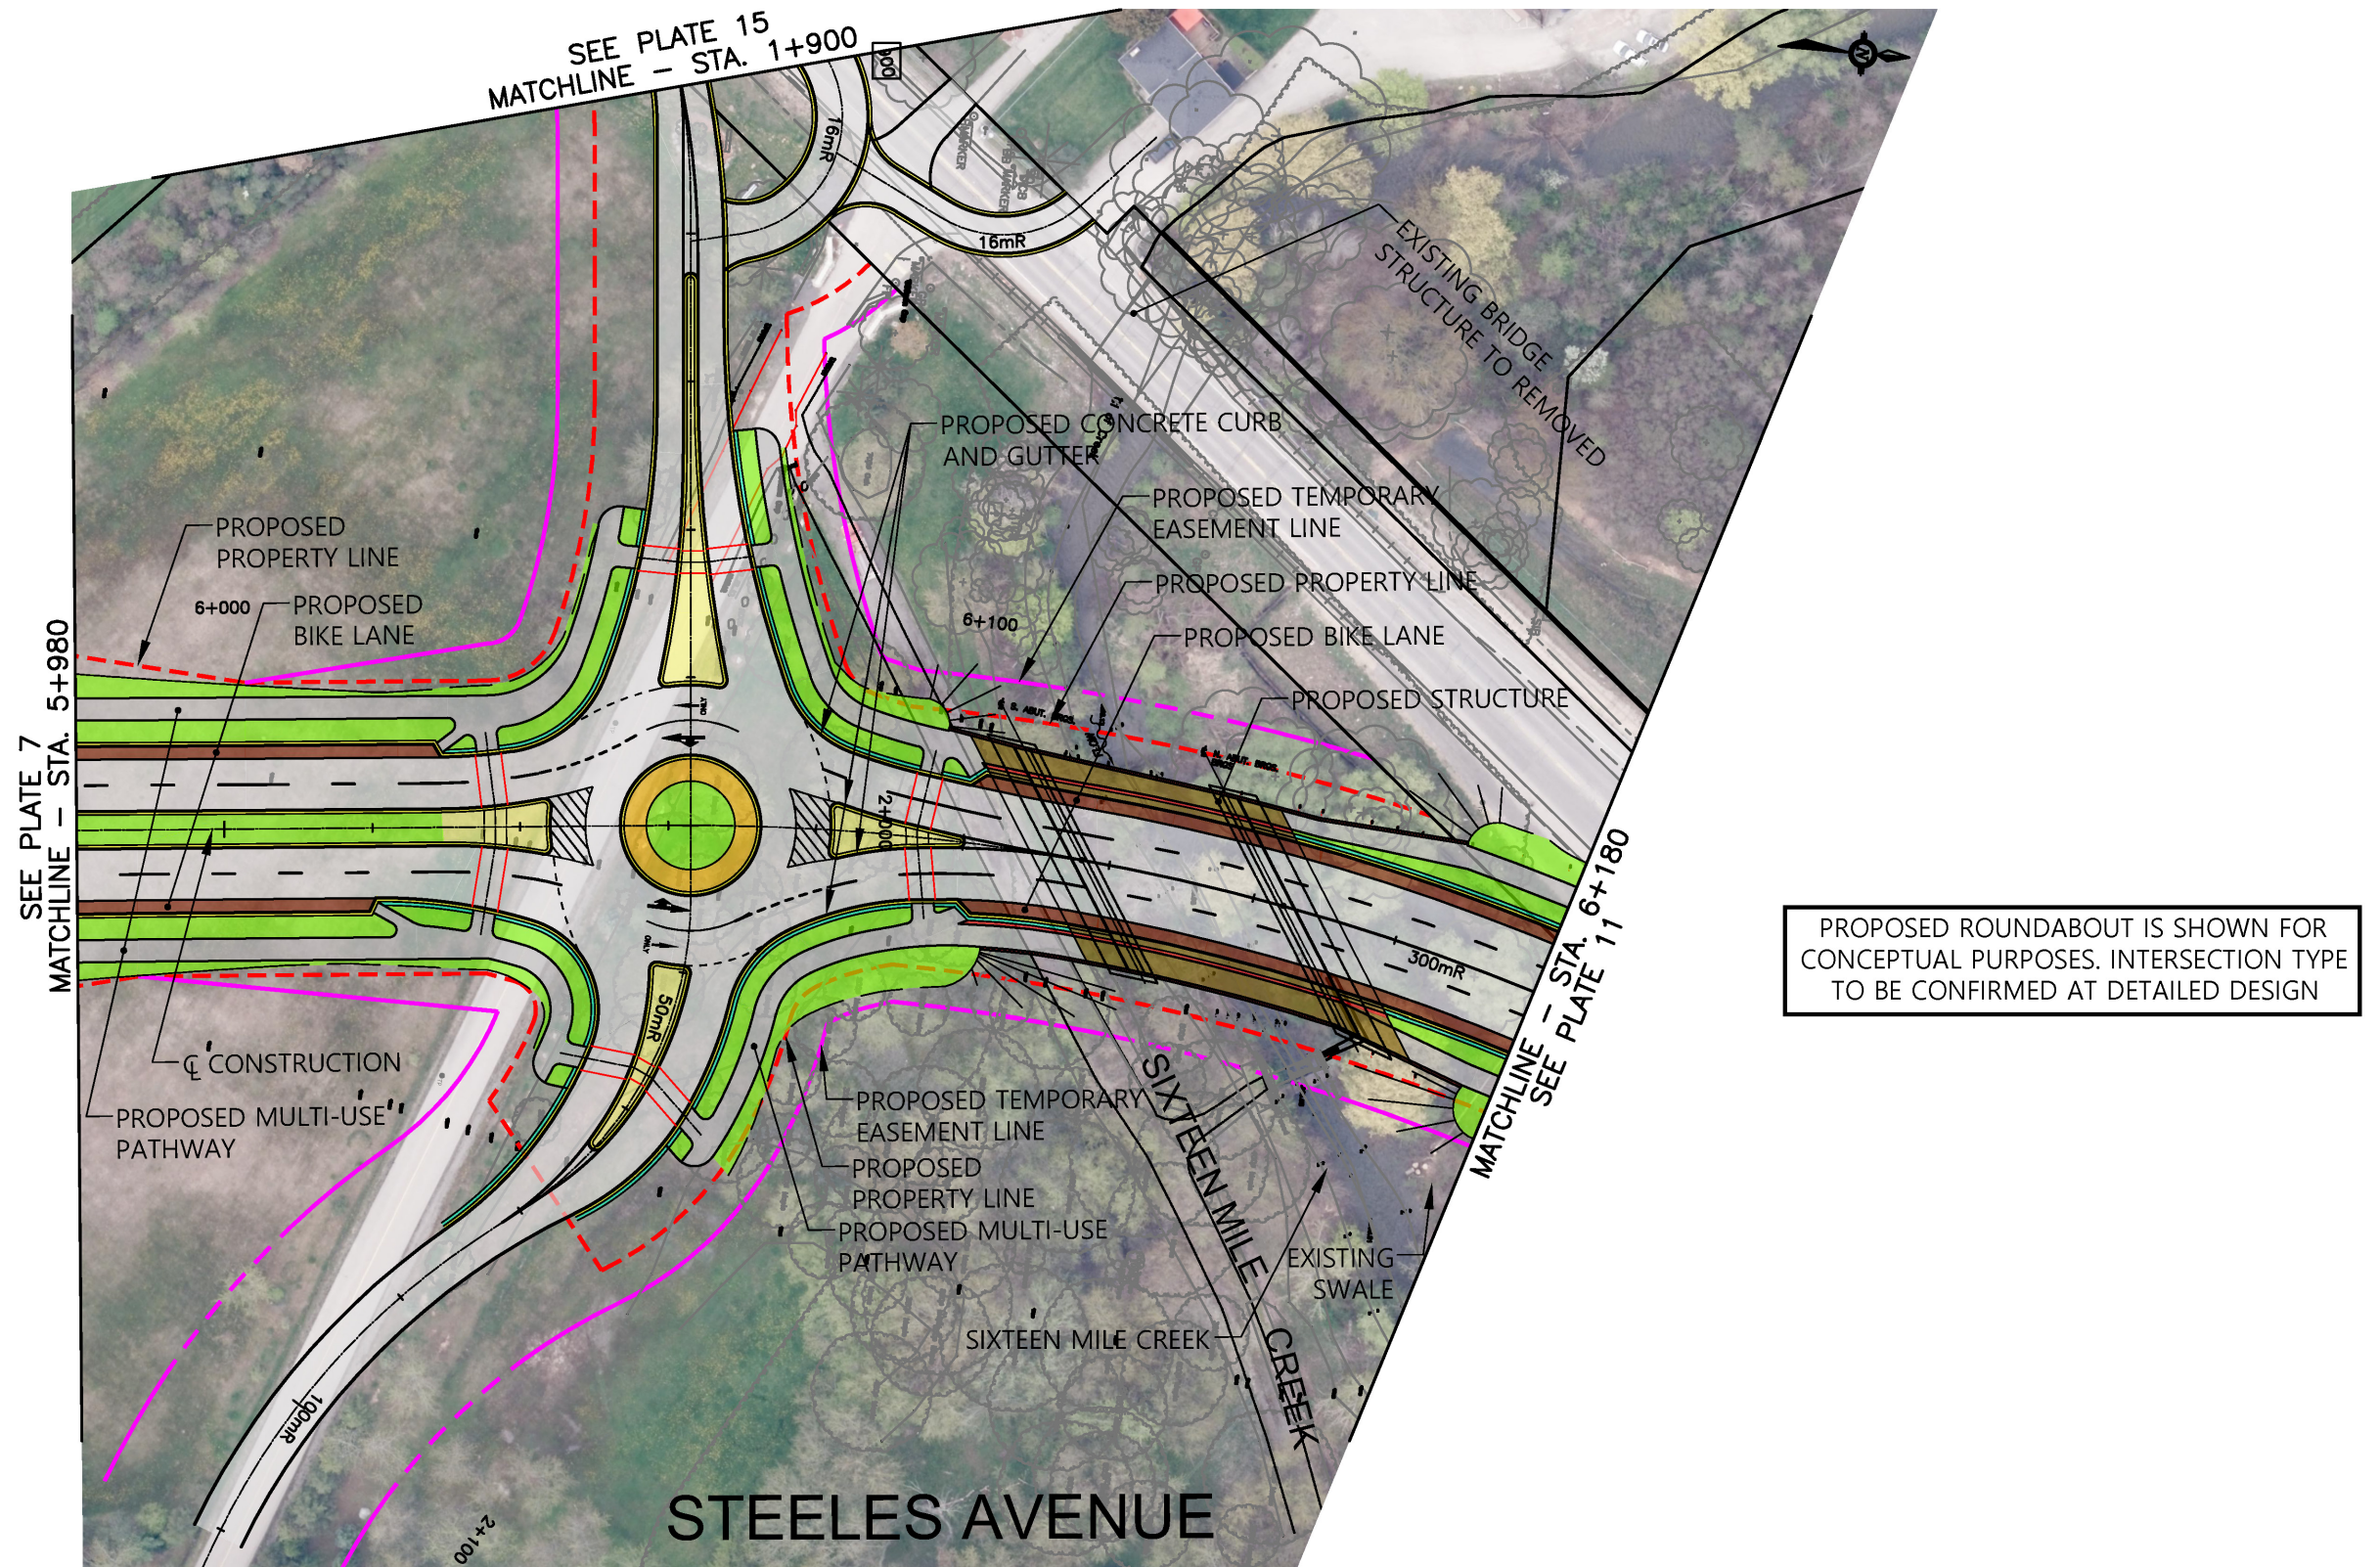

STEELES AVENUE - PREFERRED ALTERNATIVE FROM STA. 5+980 TO STA. 6+180

HALTON REGION
STEELES AVENUE (REGIONAL ROAD 8)
CLASS ENVIRONMENTAL ASSESSMENT STUDY
TREMAINE ROAD (REGIONAL ROAD 22) TO INDUSTRIAL DRIVE

Legend :

- EXISTING PROPERTY LINE
- PROPOSED PROPERTY LINE
- PROPOSED TEMPORARY EASEMENT
- PROPOSED WALL
- PROPOSED MEDIAN
- PROPOSED PATHWAY
- PROPOSED PAVEMENT

- PROPOSED STRUCTURE
- PROPOSED BIKE LANE/PAVED SHOULDER
- PROPOSED GRASS AREA/LANDSCAPE
- CURB

DATE OF PHOTOGRAPHY - 2021

PLATE

9

Scale

